CONTRACT NO. 98950

F.A. RTE.	SECTION	COUNTY	TOTAL SHEETS	SHEET NO.
•	••	WILLIAMSON	917	480

STA. 1540+50.0000 TO STA. 1542+00.0000

FED. ROAD DIST. NO.	ILLINOIS	FED. AID PROJECT
		• I-57 NBL & OLD IL 13 (FAU 9629)
		•• (XI-6)VB-2,(XI-6)RBK-2

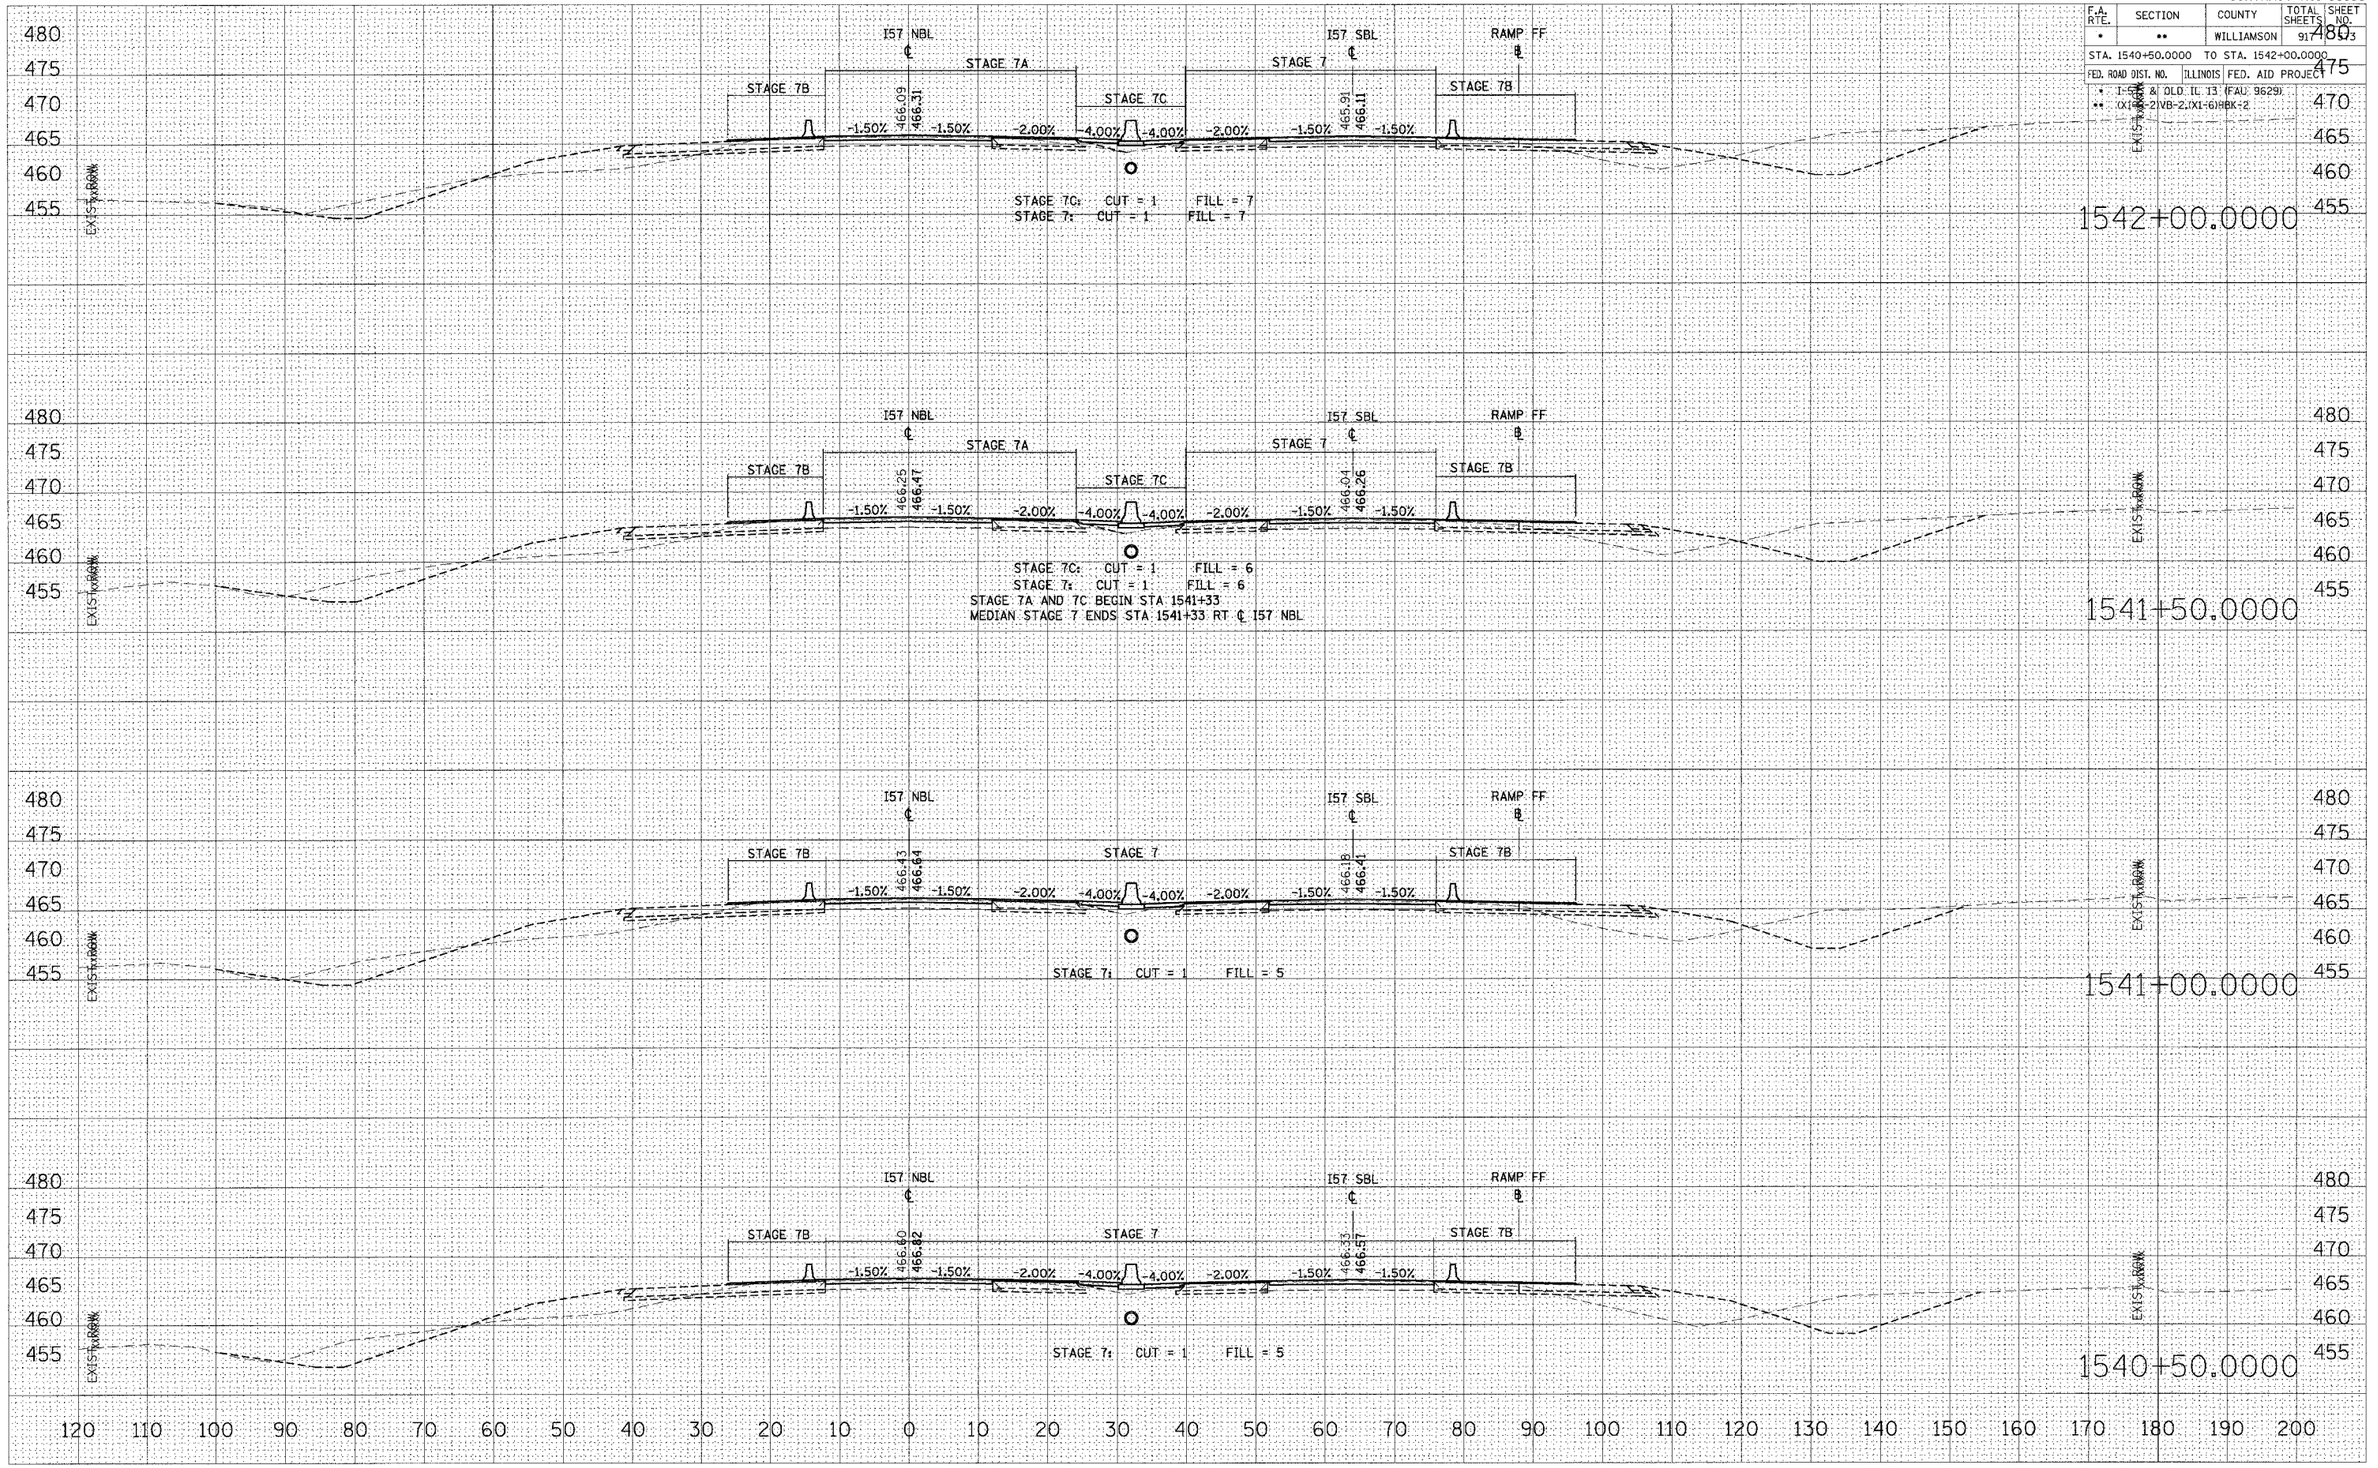

STA 1540+50.0000 TO STA 1542+00.0000 I57 NBL STAGE 7, 7A, 7B & 7C

FINAL SURVEY — NOTE BOOK — NO. — SURVEYED — PLOTTED — TRACED — AREAS — AREAS CHECKED — BY — DATE

ORIGINAL SURVEY — NOTE BOOK — NO. — SURVEYED — PLOTTED — TRACED — AREAS — AREAS CHECKED — BY — DATE

PLOT DATE = 12/12/2006
FILE NAME = c:\projects\d9828202\old13\Temp2\
PLOT SCALE = 10.0000 ' / IN.
USER NAME = leftwich1