CONTRACT NO. 98950

| F.A. RTE. | SECTION | COUNTY | TOTAL SHEETS | SHEET NO. |
|---|---|---|---|---|
| * | ** | WILLIAMSON | 917 | 605 |
| STA. | | TO STA. | | |
| FED. ROAD DIST. NO. | ILLINOIS | FED. AID PROJECT | | |

* I-57, & OLD IL 13 (FAU 9629)
** (X1-6-2)VB-2,(X1-6)HBK-2

PLAN — SURVEYED — DRAWN — PLOTTED — CHECKED — QUANTITIES CHECKED — BLK. NOTES — STRUCTURE NOTATIONS CHKD — NOTE BOOK — NO. — BY — DATE

PROFILE — SURVEYED — DRAWN — PLOTTED — CHECKED — QUANTITIES CHECKED — BLK. NOTES — STRUCTURE NOTATIONS CHKD — NOTE BOOK — NO. — BY — DATE

DT DATE = 10/11/2006
FILE NAME = c:\projects\d902802\xlat13\xlat3a%d.dgn
PLOT SCALE = 50.0000 ' / IN.
USER NAME = tmoore

## NORTHBOUND

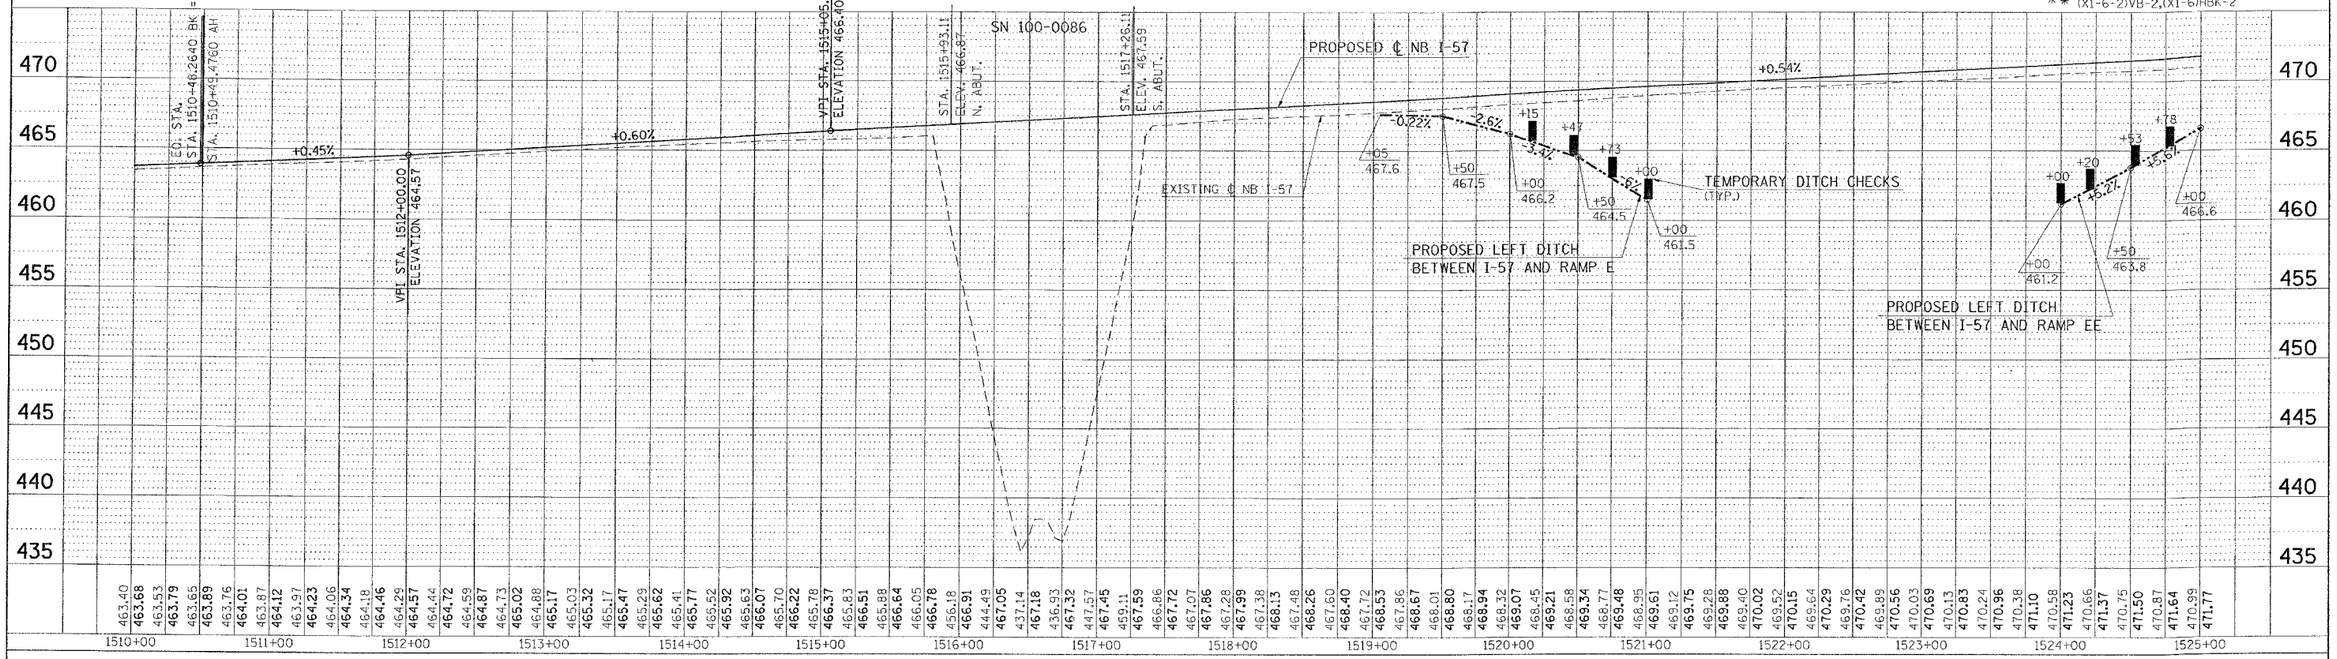


## SOUTHBOUND

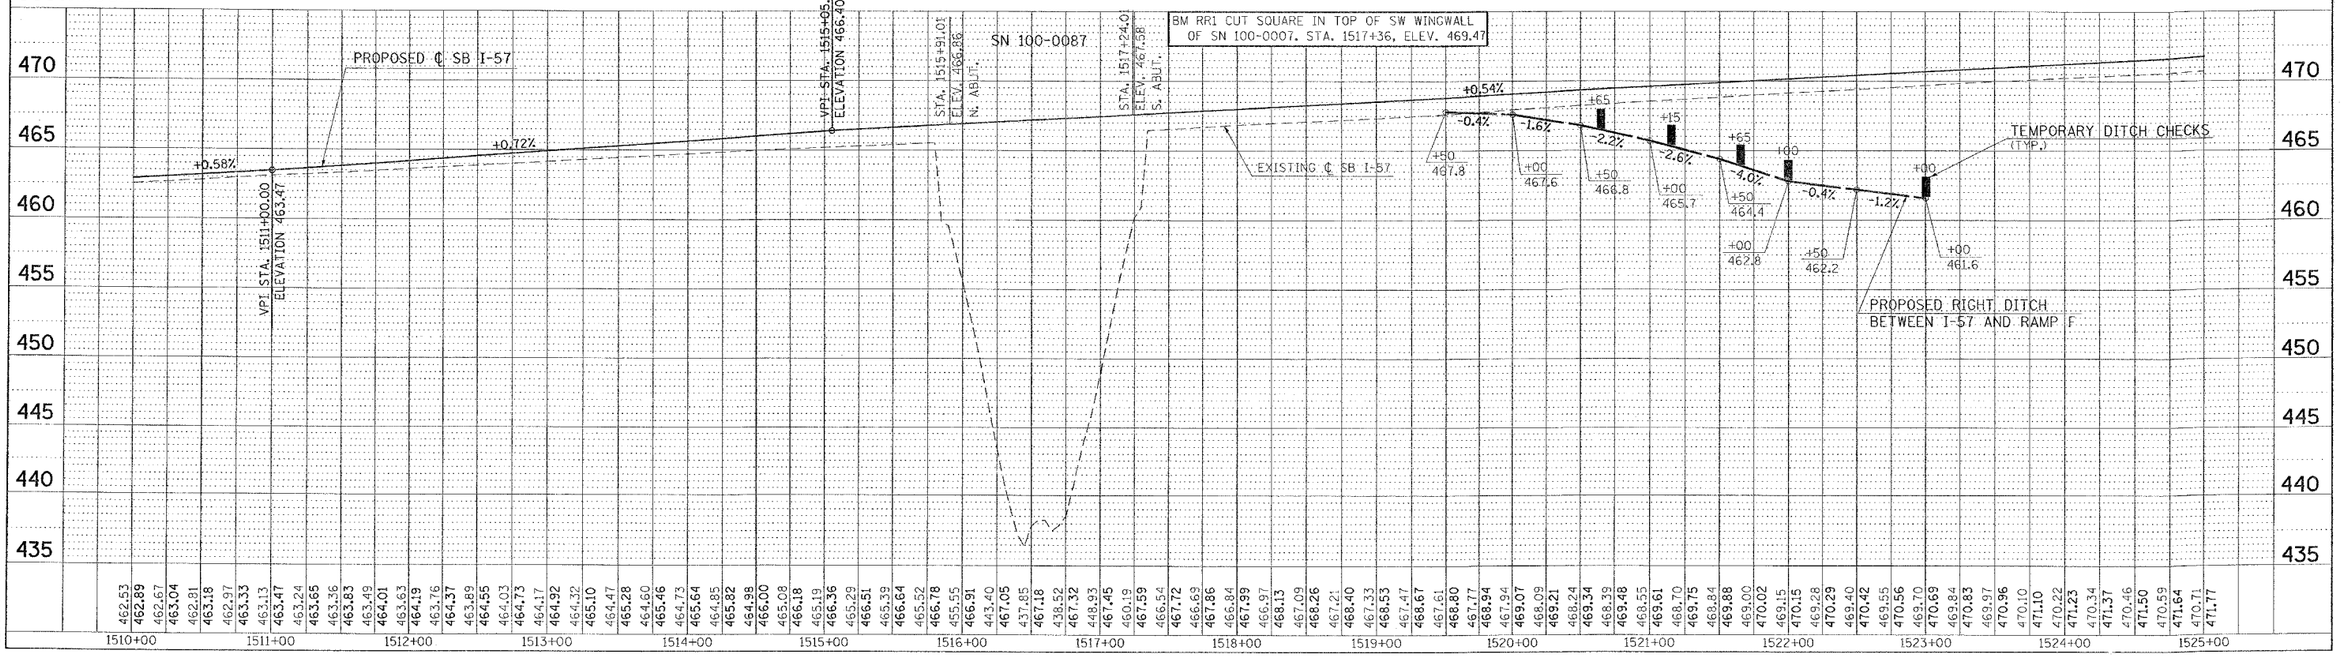


**TEMPORARY EROSION CONTROL FAI-57 FOR STAGES 7, 7A, 7B, 7C, 8 – STA. 1510+00 TO STA. 1525+00**