CONTRACT NO. 98950

F.A. RTE.	SECTION	COUNTY	TOTAL SHEETS	SHEET NO.
*	**	WILLIAMSON	917	612
STA. 1503+00.0000 TO STA. 1503+50.0000				
FED. ROAD DIST. NO.	ILLINOIS	FED. AID PROJECT		

* I-57, & OLD IL 13 (FAU 3629)
** (X1-6-2)VB-2,(X1-6)HBX-2

FINAL SURVEY — NOTE BOOK — NO.
SURVEYED — BY — DATE
PLOTTED
PLANIMETER AREAS
AREAS CHECKED

ORIGINAL SURVEY — NO.
SURVEYED — BY — DATE
PLOTTED
PLANIMETER AREAS
AREAS CHECKED

PLOT DATE = 10/25/2006
FILE NAME = c:\projects\vf982582\old13\rx157nbl1503.dgn
PLOT SCALE = 10.0000 ' / IN.
USER NAME = lavenderbo

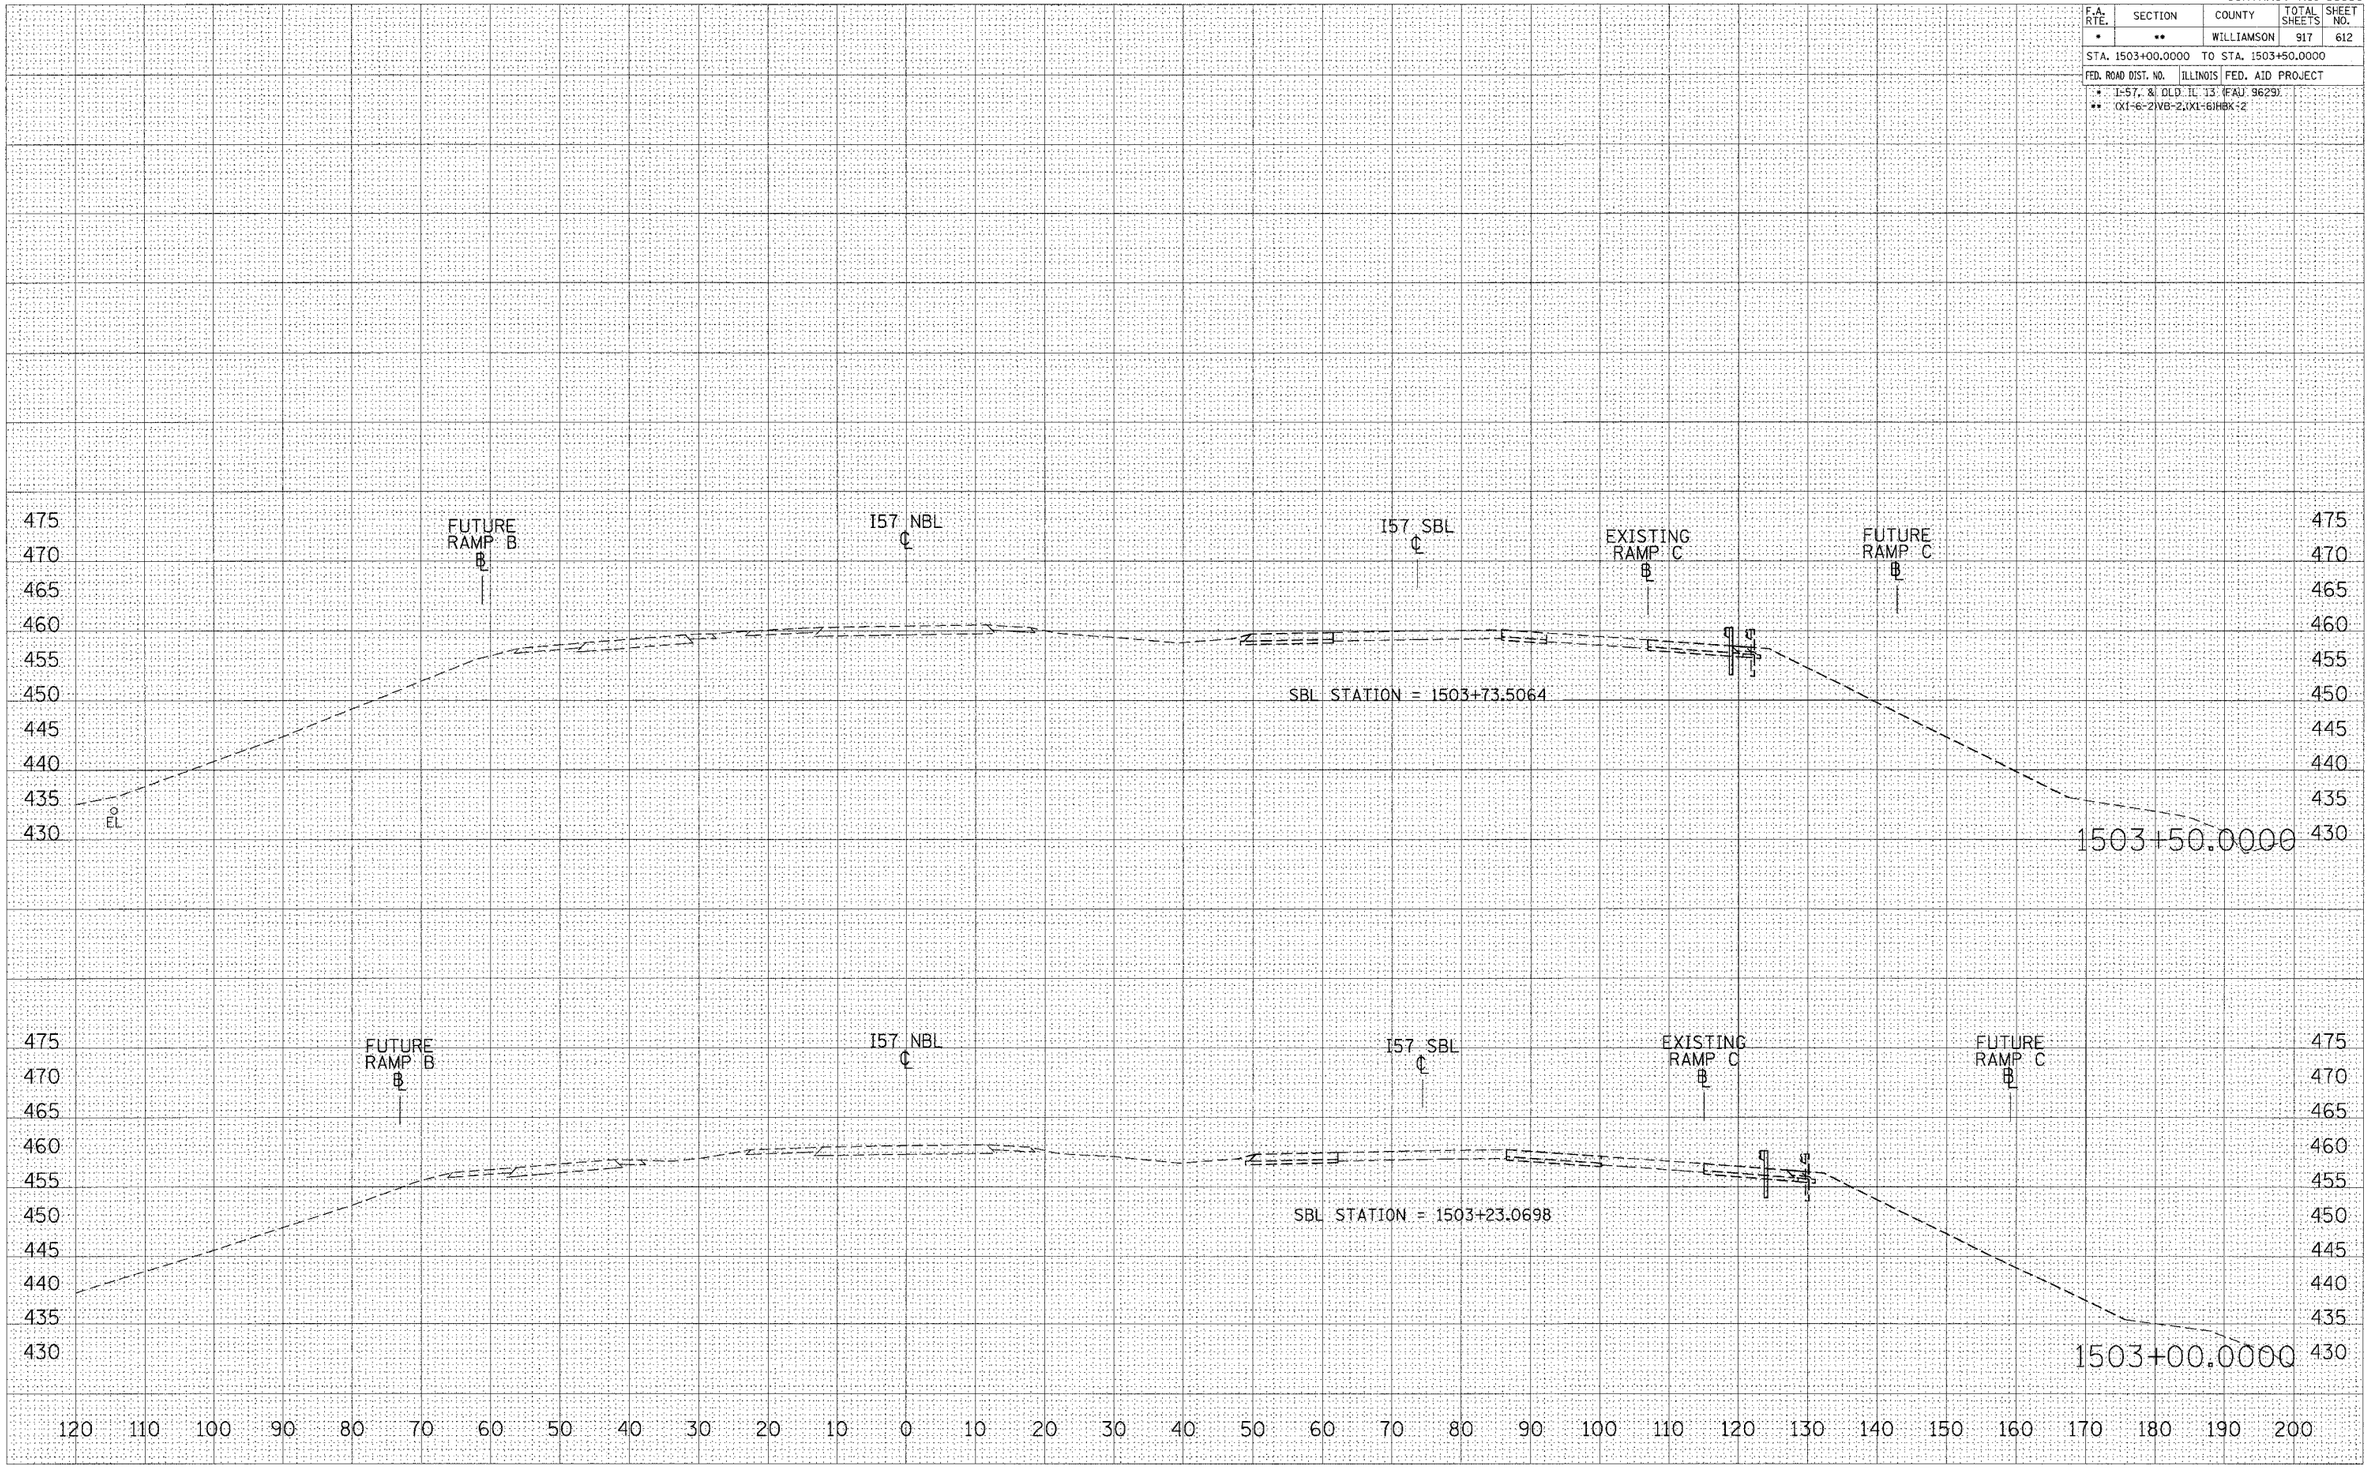

STA 1503+00.0000 TO STA 1503+50.0000 I57 NBL STAGE 8