CONTRACT NO. 98950

F.A. RTE.	SECTION	COUNTY	TOTAL SHEETS	SHEET NO.
•	••	WILLIAMSON	917	617

STA. 1507+00.0000 TO STA. 1508+00.0000

FED. ROAD DIST. NO. | ILLINOIS | FED. AID PROJECT

• I-57, & OLD IL 13 (FAU 9629)
•• (XI-6-2)VB-2,(XI-6)HBK-2

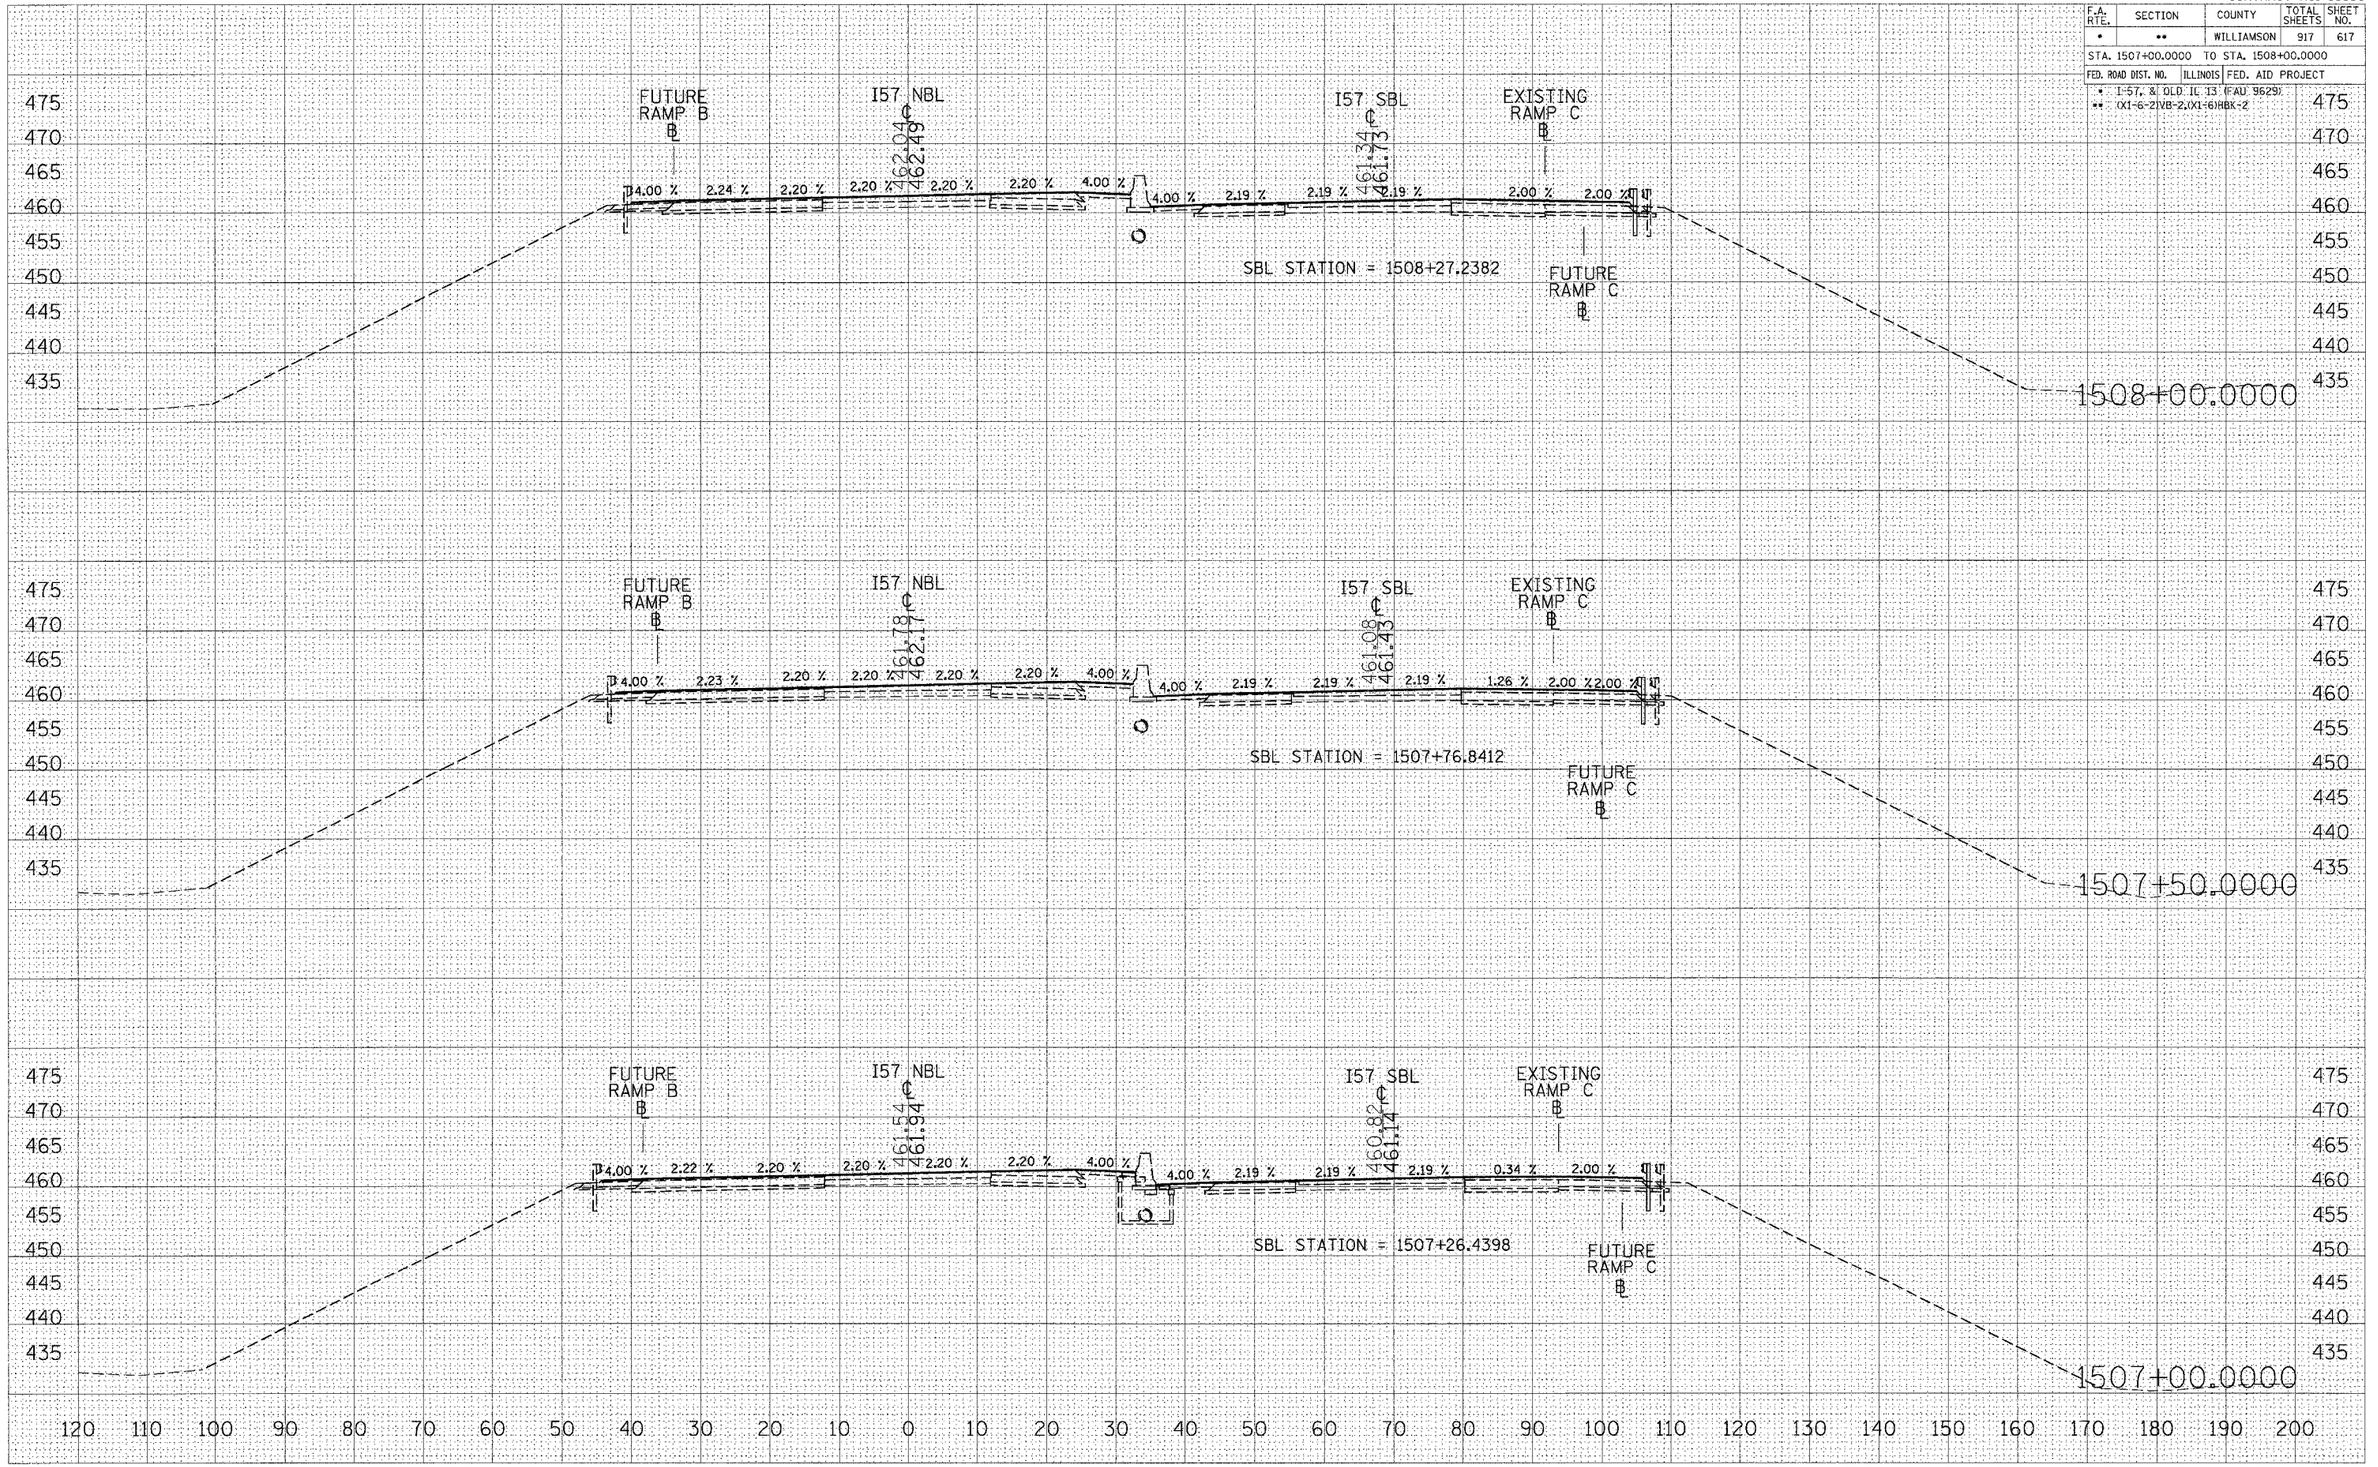

STA 1507+00.0000 TO STA 1508+00.0000 I57 NBL STAGE 8

FINAL SURVEY
NOTE BOOK
NO.
SURVEYED
PLOTTED
TEMPLATE
AREAS
AREAS CHECKED
BY
DATE

ORIGINAL SURVEY
NOTE BOOK
NO.
SURVEYED
PLOTTED
TEMPLATE
AREAS
AREAS CHECKED
BY
DATE

PLOT DATE = 10/25/2006
FILE NAME = c:\projects\d982382\old13\xi57nbl8sbl8.dgn
PLOT SCALE = 10.0000 ' / IN.
USER NAME = lavenderbs