CONTRACT NO. 98950

F.A. RTE.	SECTION	COUNTY	TOTAL SHEETS	SHEET NO.
*	**	WILLIAMSON	917	651
STA.		TO STA.		
FED. ROAD DIST. NO.		ILLINOIS	FED. AID PROJECT	

* I-57, & OLD IL 13 (FAU 9629)
** (X1-6-2)VB-2,(X1-6)HBK-2

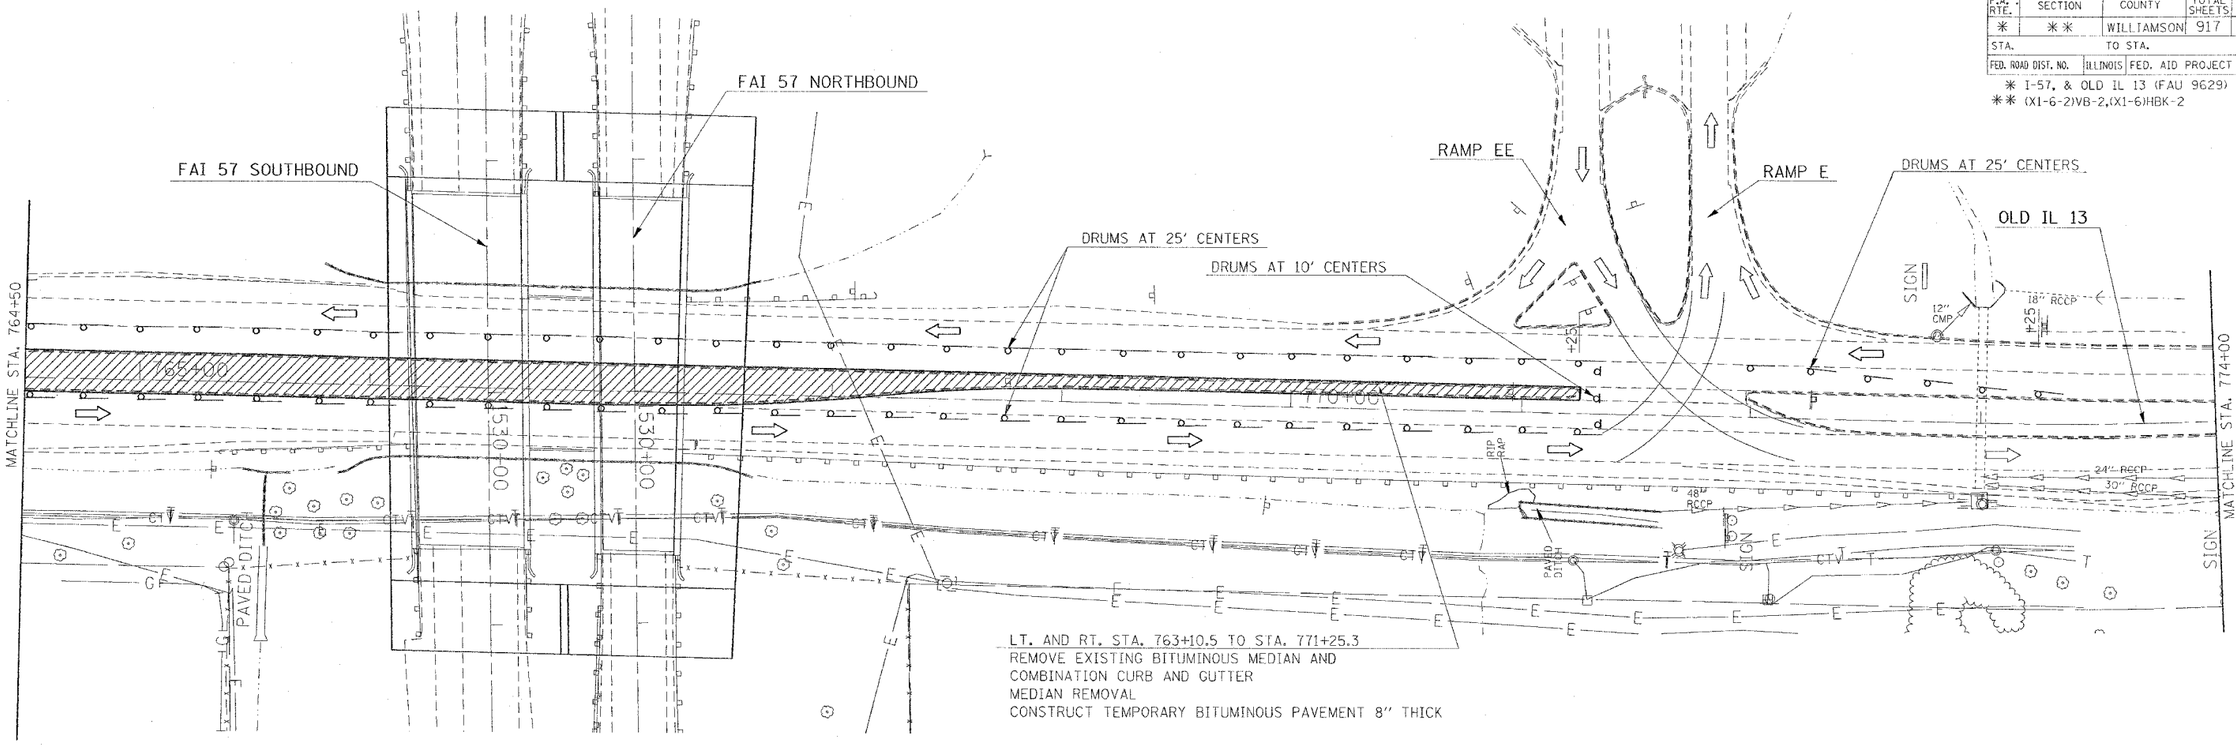

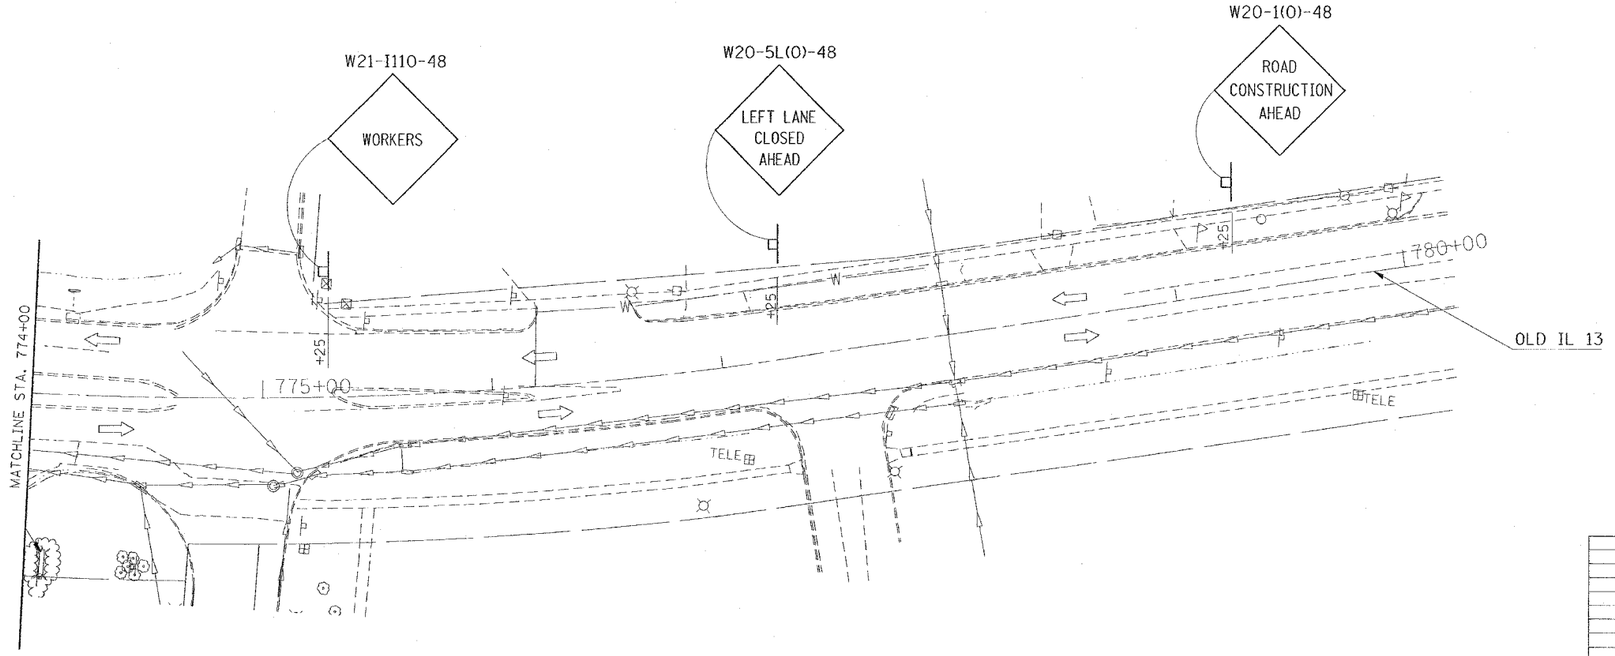

N

9

REVISIONS NAME	DATE

ILLINOIS DEPARTMENT OF TRANSPORTATION

OLD IL 13
STAGE 1
STA. 764+50 TO STA. 780+00
SHEET 2 OF 2

SCALE: VERT. HORIZ. APPROX. 30
DATE
DRAWN BY CNH
CHECKED BY LA

PLOT DATE = 10/12/2006
FILE NAME = c:\projects\VB2802\old13\old13stage.dgn
PLOT SCALE = 30.0000 ' / IN.
USER NAME = hendon