CONTRACT NO. 98950

| F.A. RTE. | SECTION | COUNTY | TOTAL SHEETS | SHEET NO. |
|---|---|---|---|---|
| * | ** | WILLIAMSON | 917 | 672 |
| STA. | | TO STA. | | |
| FED. ROAD DIST. NO. | ILLINOIS | FED. AID PROJECT | | |

* I-57, & OLD IL 13 (FAU 9629)
** (X1-6-2)VB-2,(X1-6)HBK-2

PLAN
SURVEYED
PLOTTED
BY
NOTE BOOK
NO.
DATE
CHECKED
R.O.W. CHECKED
AT. OF WAY CHECKED
CADD FILE NAME

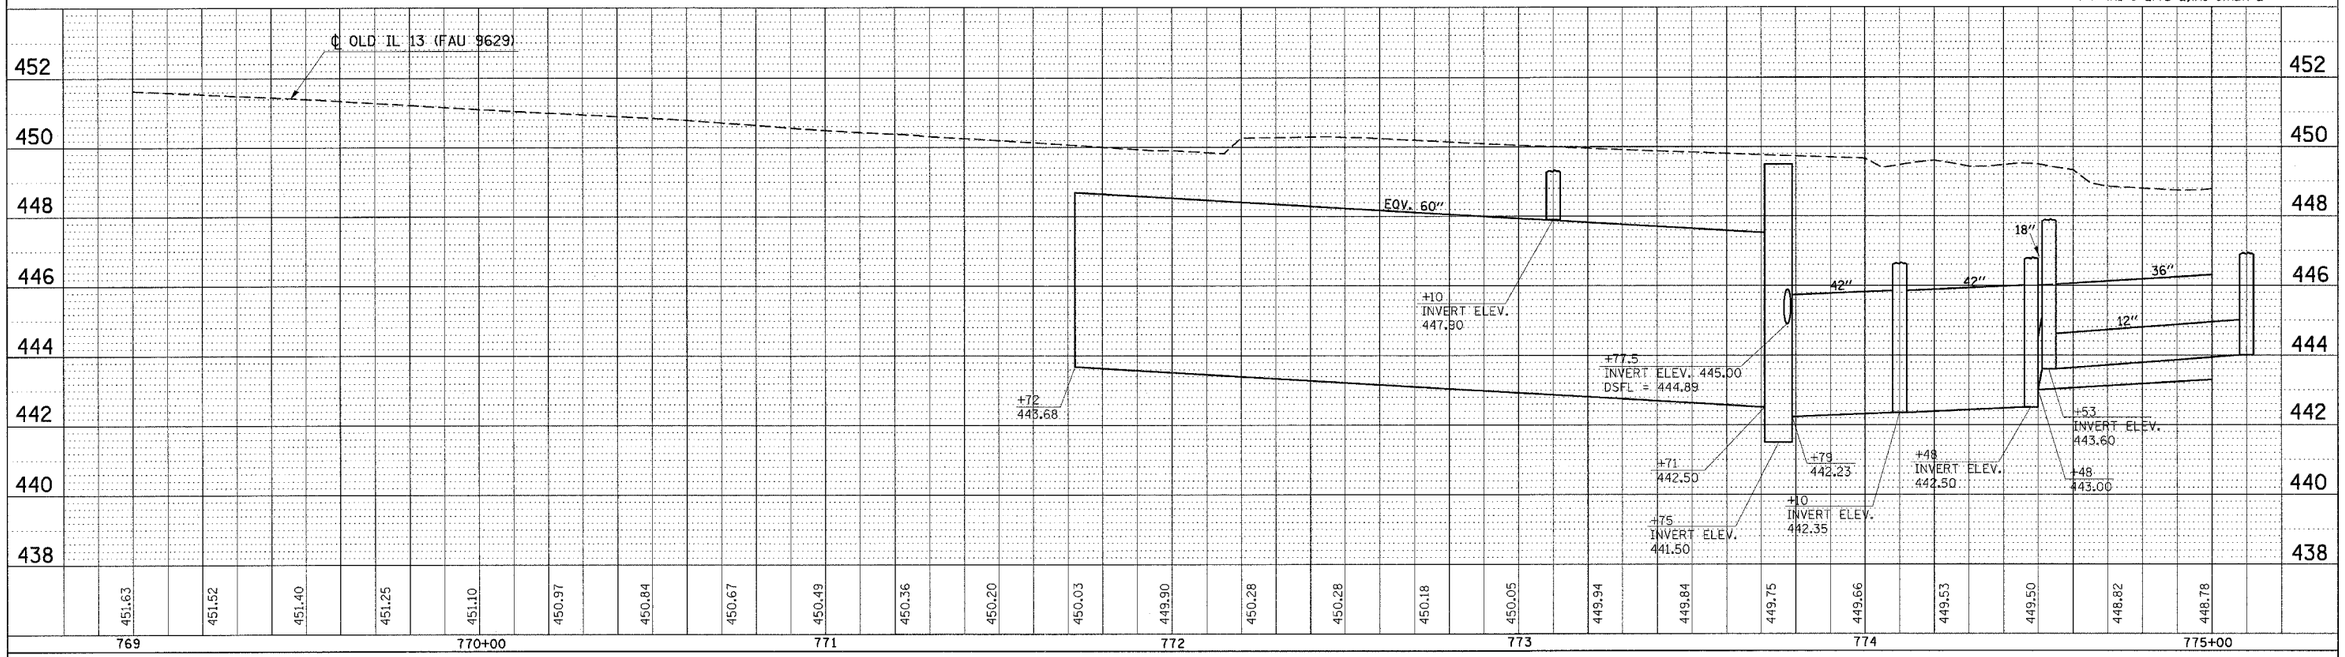


PROFILE
SURVEYED
PLOTTED
BY
NOTE BOOK
NO.
DATE
CHECKED
R.O.W. CHECKED
AT. OF WAY CHECKED
STRUCTURE NOTATIONS CHKD

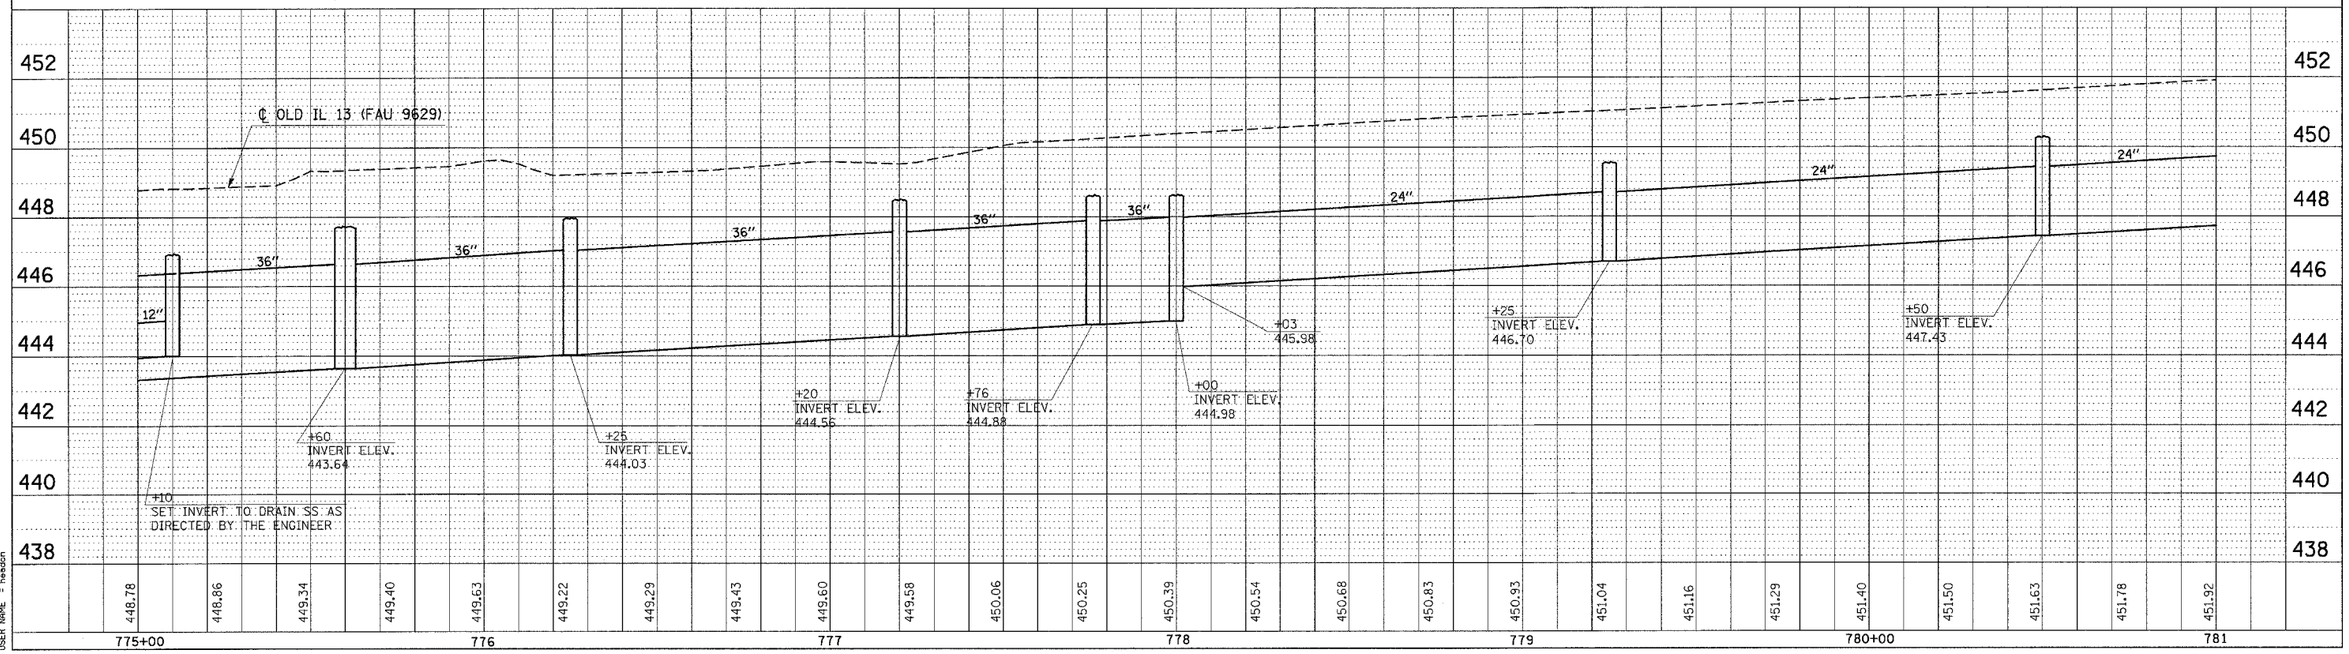


PLOT DATE = 11/22/2006
FILE NAME = n:\prj\eco\vj92382\civil3\civil3p8.dgn
PLOT SCALE = 20.0000 ' / IN.
USER NAME = hesdon

**STORM SEWER PROFILE SHEET STA. 769+00 TO STA. 781+00**

**OLD ILLINOIS 13**