CONTRACT NO. 98950

F.A. RTE.	SECTION	COUNTY	TOTAL SHEETS	SHEET NO.
*	**	WILLIAMSON	917	678

STA. 755+00.0000 TO STA. 755+75.0000

FED. ROAD DIST. NO. _ ILLINOIS FED. AID PROJECT

* I-57, & OLD IL 13 (FAU 9629)
** (X1-6-2)VB-2,(X1-6)HBK-2

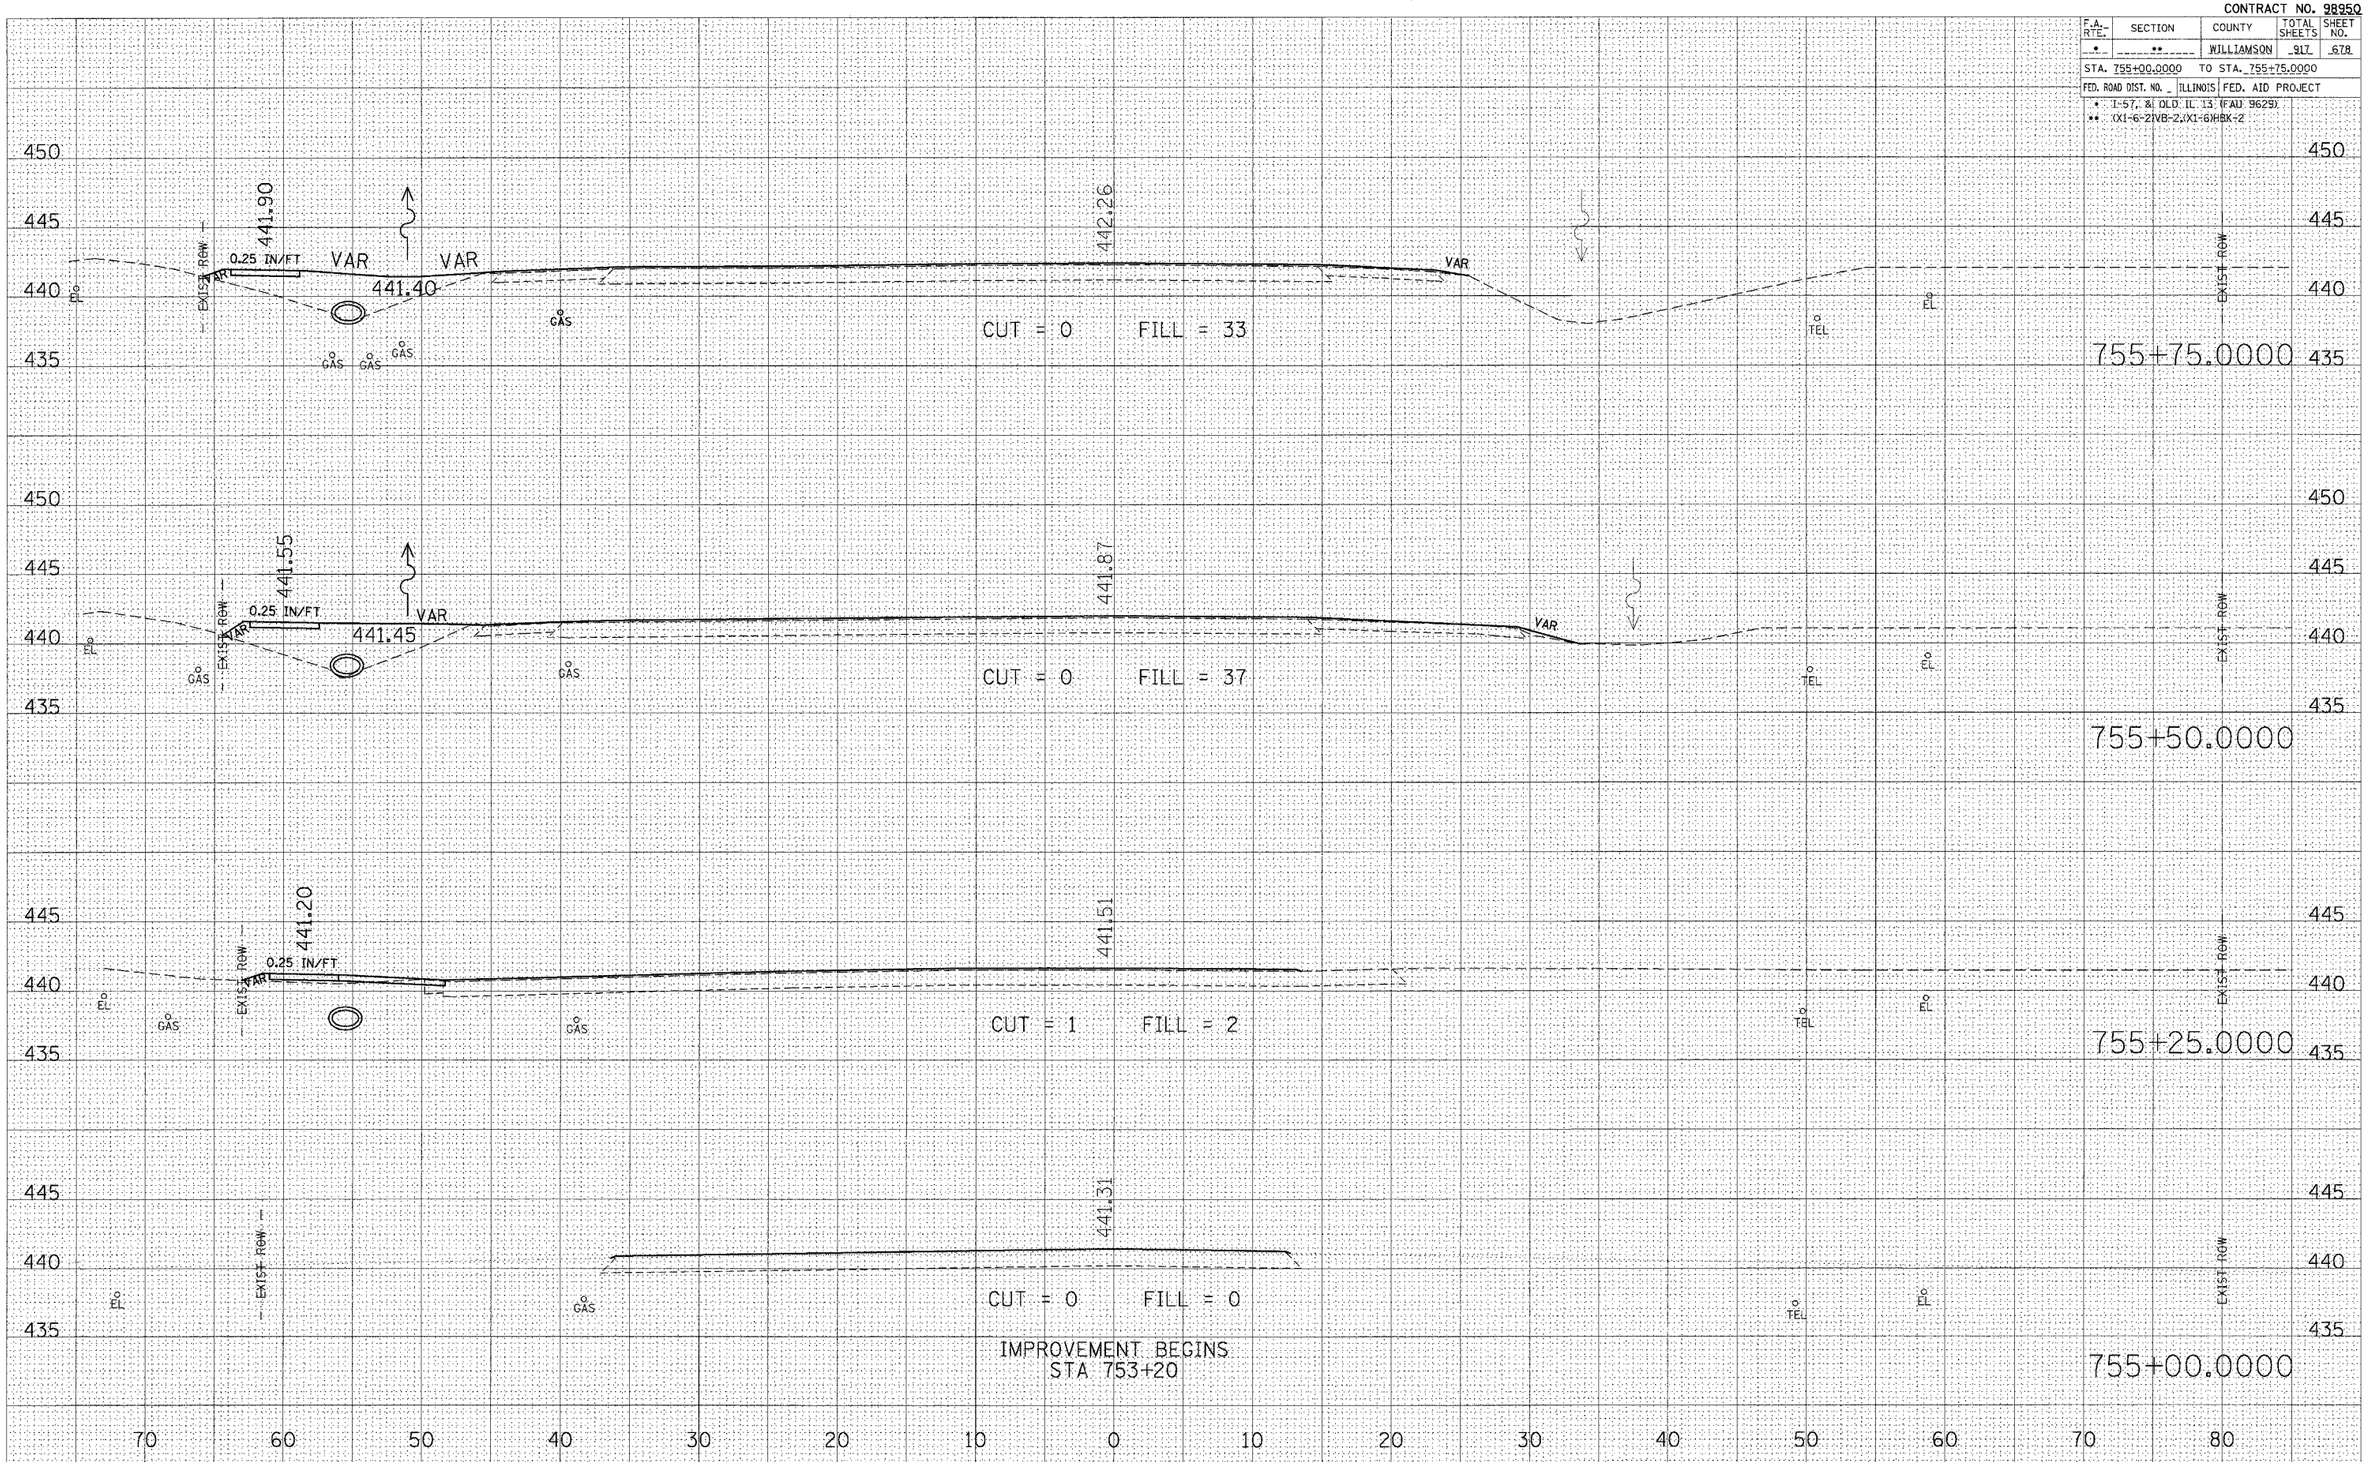

STA 755+00.0000 TO STA 755+75.0000 OLD 13

FINAL SURVEY NOTE BOOK NO. SURVEYED PLOTTED TEMPLATE AREAS AREAS CHECKED BY DATE

ORIGINAL SURVEY NO. SURVEYED PLOTTED TEMPLATE AREAS AREAS CHECKED BY DATE

PLOT DATE = 11/28/2006
FILE NAME = c:\projects\d902802\old13\zzold13xmt.dgn
PLOT SCALE = 5.0000 ' / IN.
USER NAME = leftwichdl