CONTRACT NO. 98950

F.A. RTE.	SECTION	COUNTY	TOTAL SHEETS	SHEET NO.
*	**	WILLIAMSON	917	718
STA.	TO STA.			
FED. ROAD DIST. NO.	ILLINOIS	FED. AID PROJECT		

* I-57, & OLD IL 13 (FAU 9629)
** (X1-6-2)VB-2,(X1-6)HBK-2

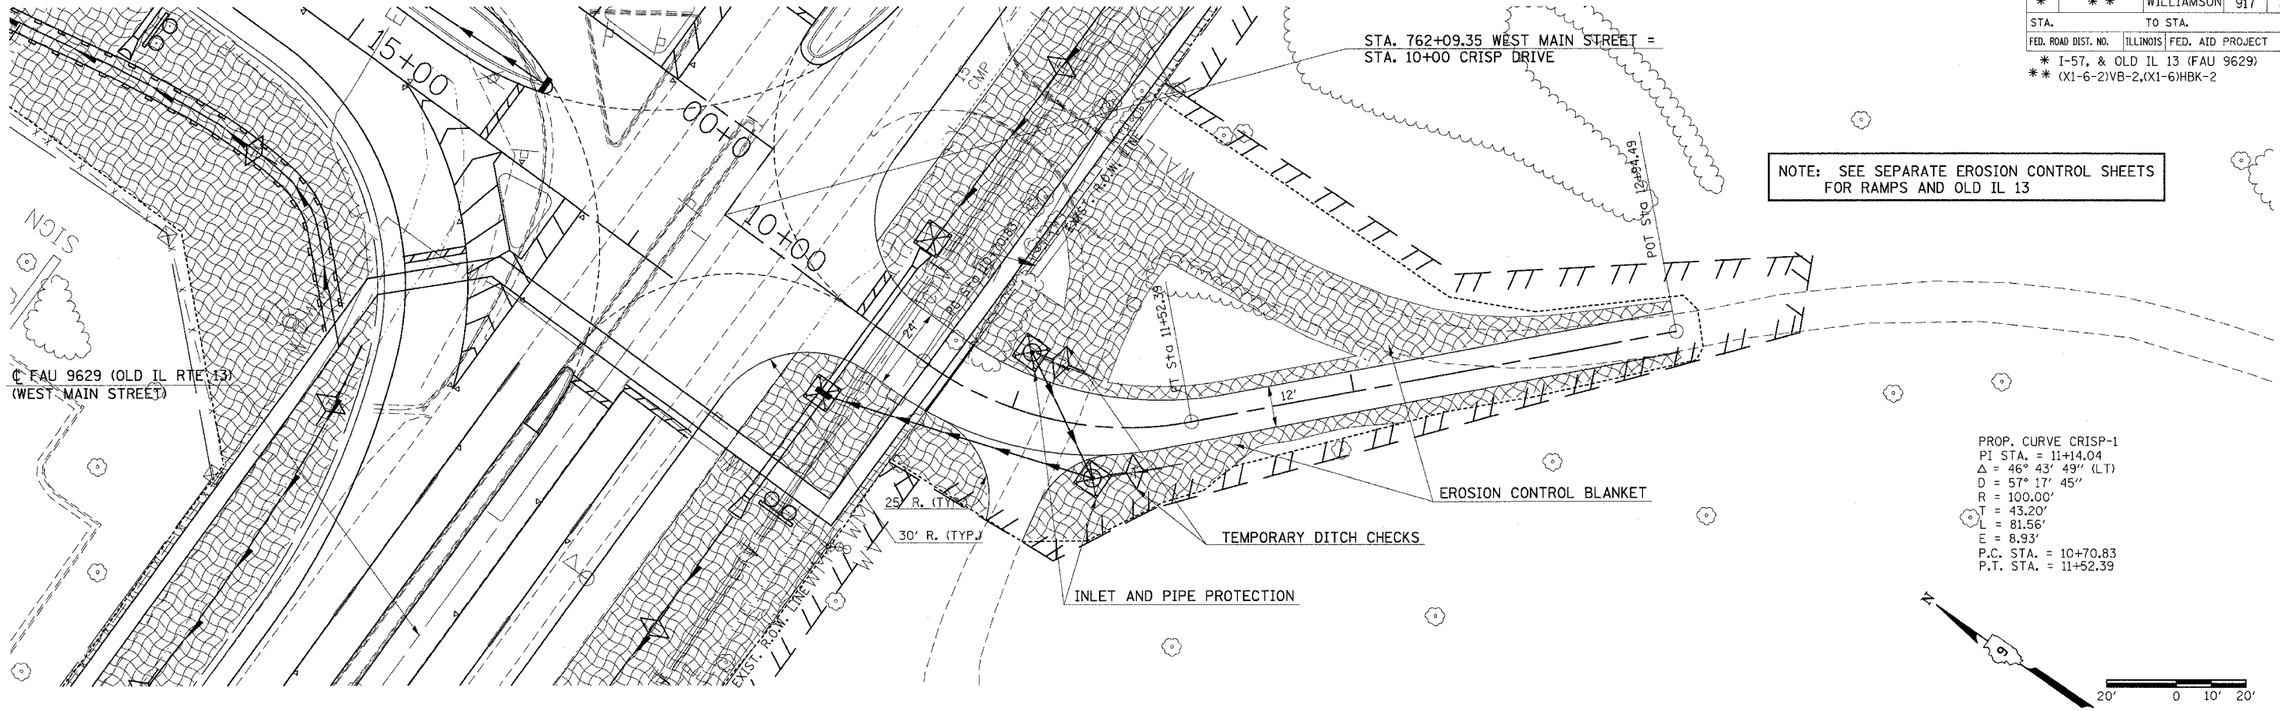

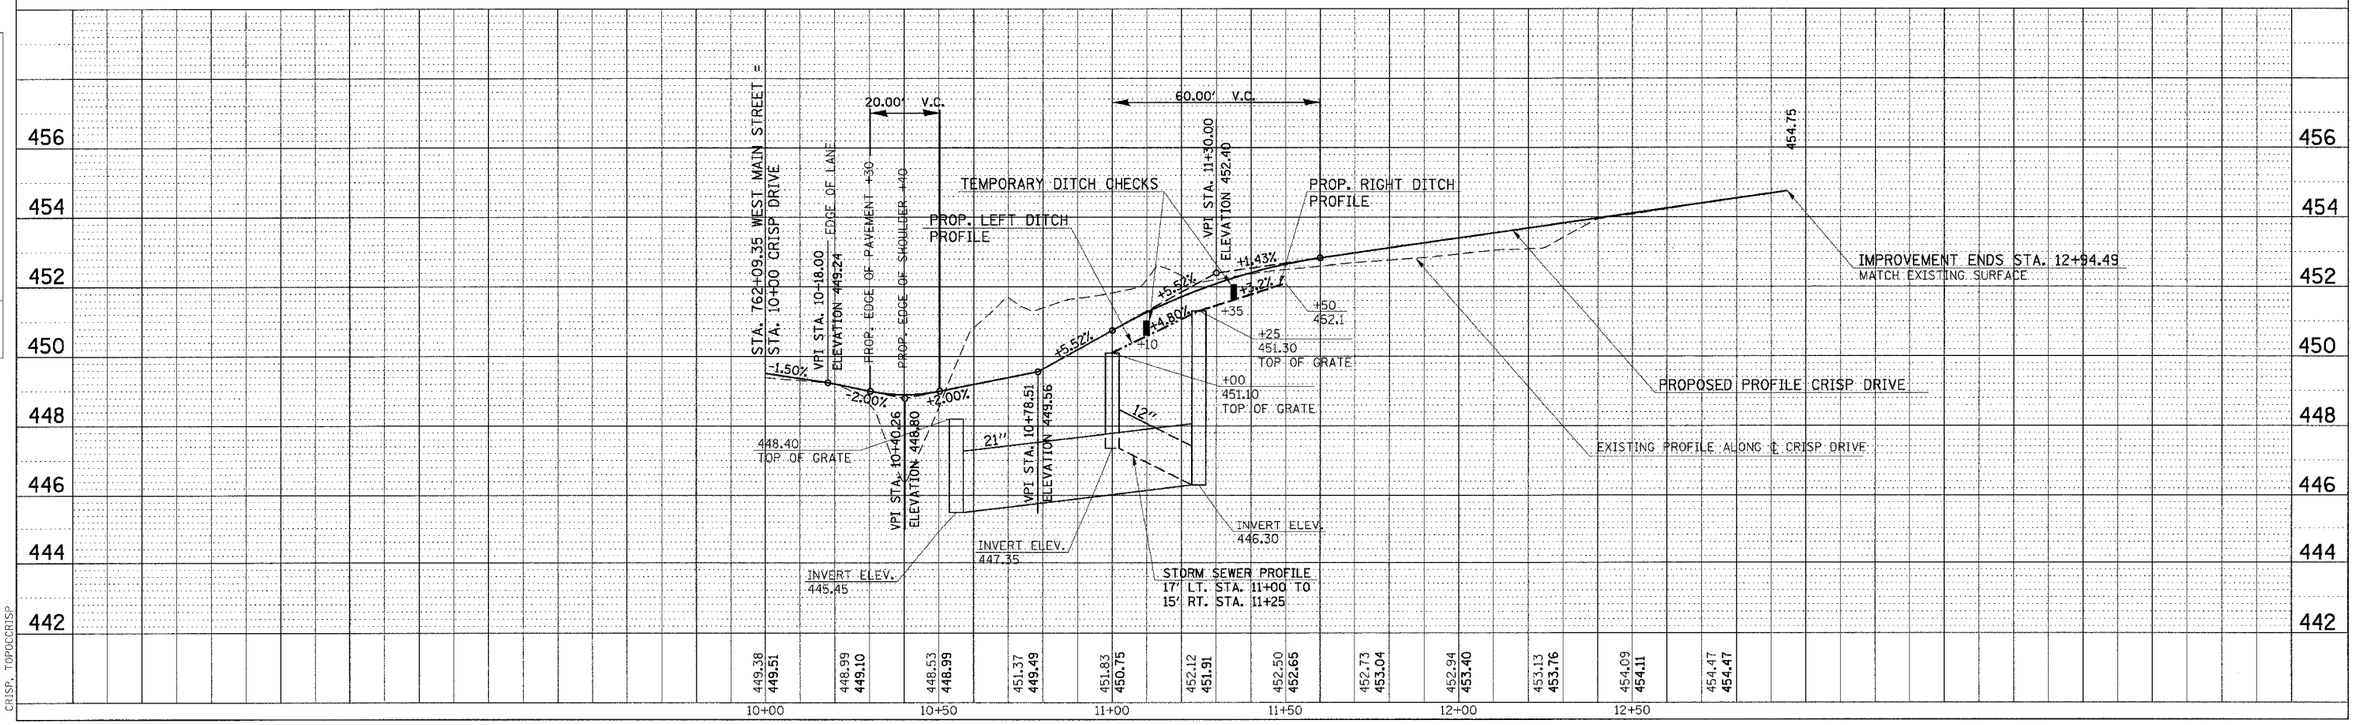

EROSION CONTROL STA. 10+00 TO STA. 12+94.49 CRISP DRIVE

PLOT DATE = 12/6/2006
FILE NAME = c:\projects\r902602\old13\old13e2.dgn
PLOT SCALE = 20.000 ' / IN.
USER NAME = headon
CRISP_TOPOCRISP