CONTRACT NO. 98950

F.A. RTE.	SECTION	COUNTY	TOTAL SHEETS	SHEET NO.
*	* *	WILLIAMSON	917	722
STA.		TO STA.		
FED. ROAD DIST. NO.	ILLINOIS	FED. AID PROJECT		

* I-57, & OLD IL 13 (FAU 9629)
** (X1-6-2)VB-2,(X1-6)HBK-2

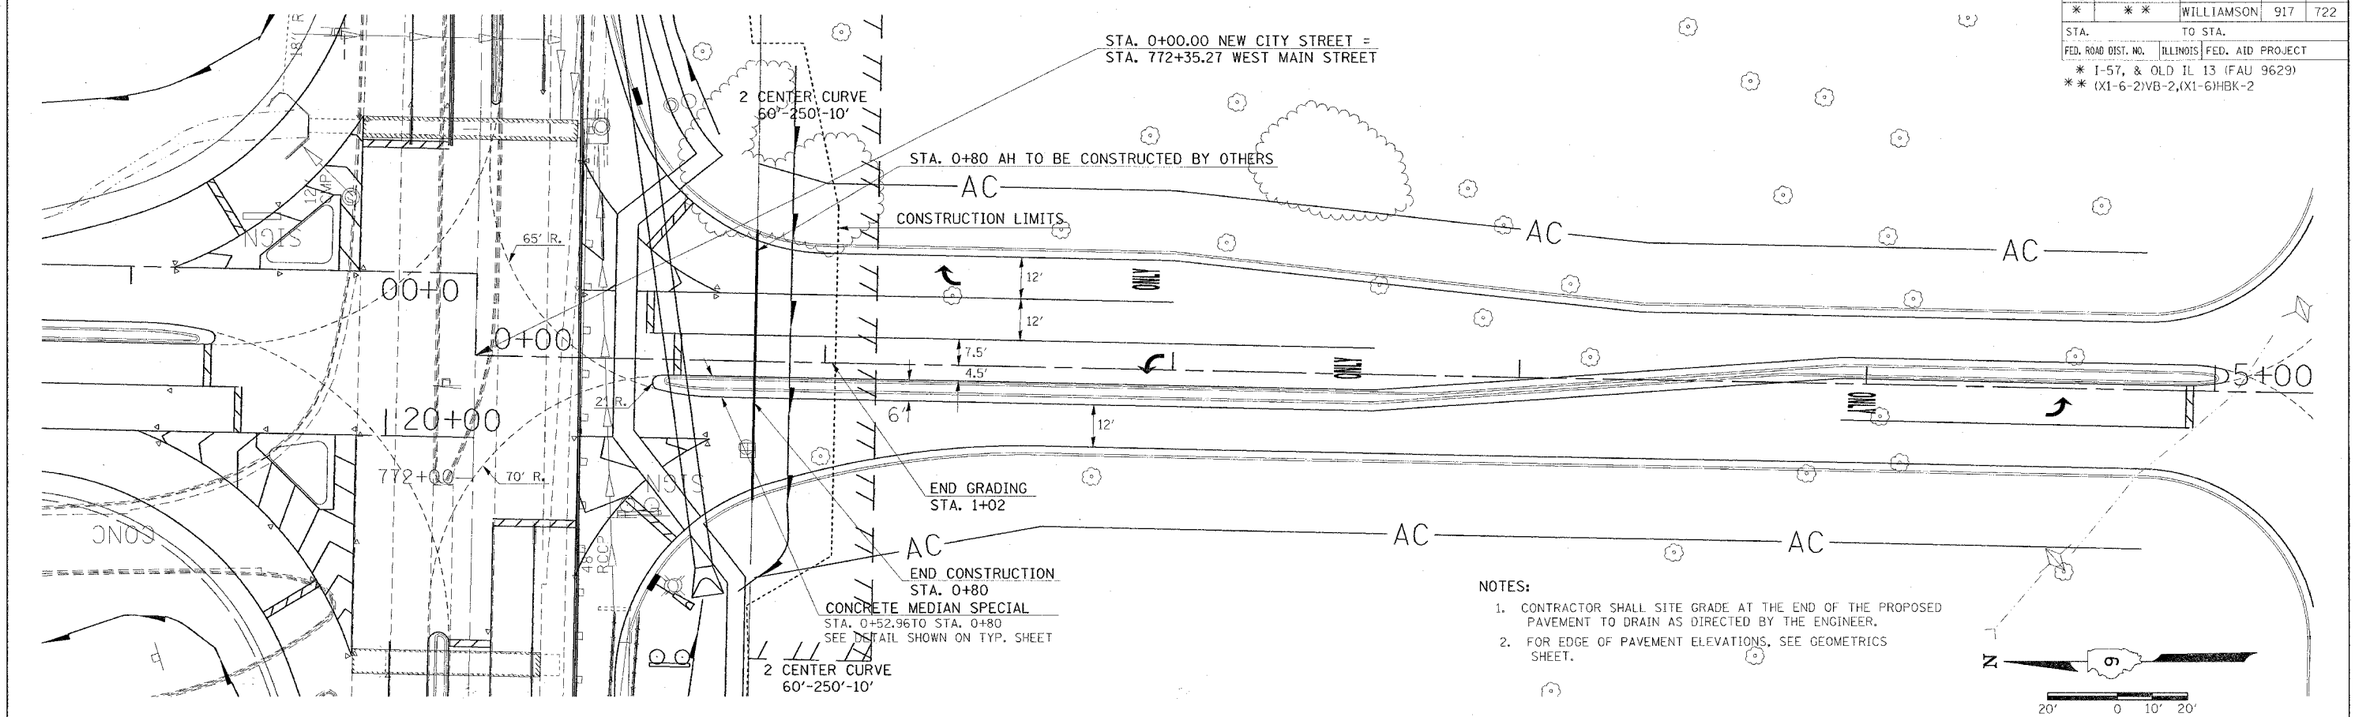

NOTES:

1. CONTRACTOR SHALL SITE GRADE AT THE END OF THE PROPOSED PAVEMENT TO DRAIN AS DIRECTED BY THE ENGINEER.
2. FOR EDGE OF PAVEMENT ELEVATIONS, SEE GEOMETRICS SHEET.

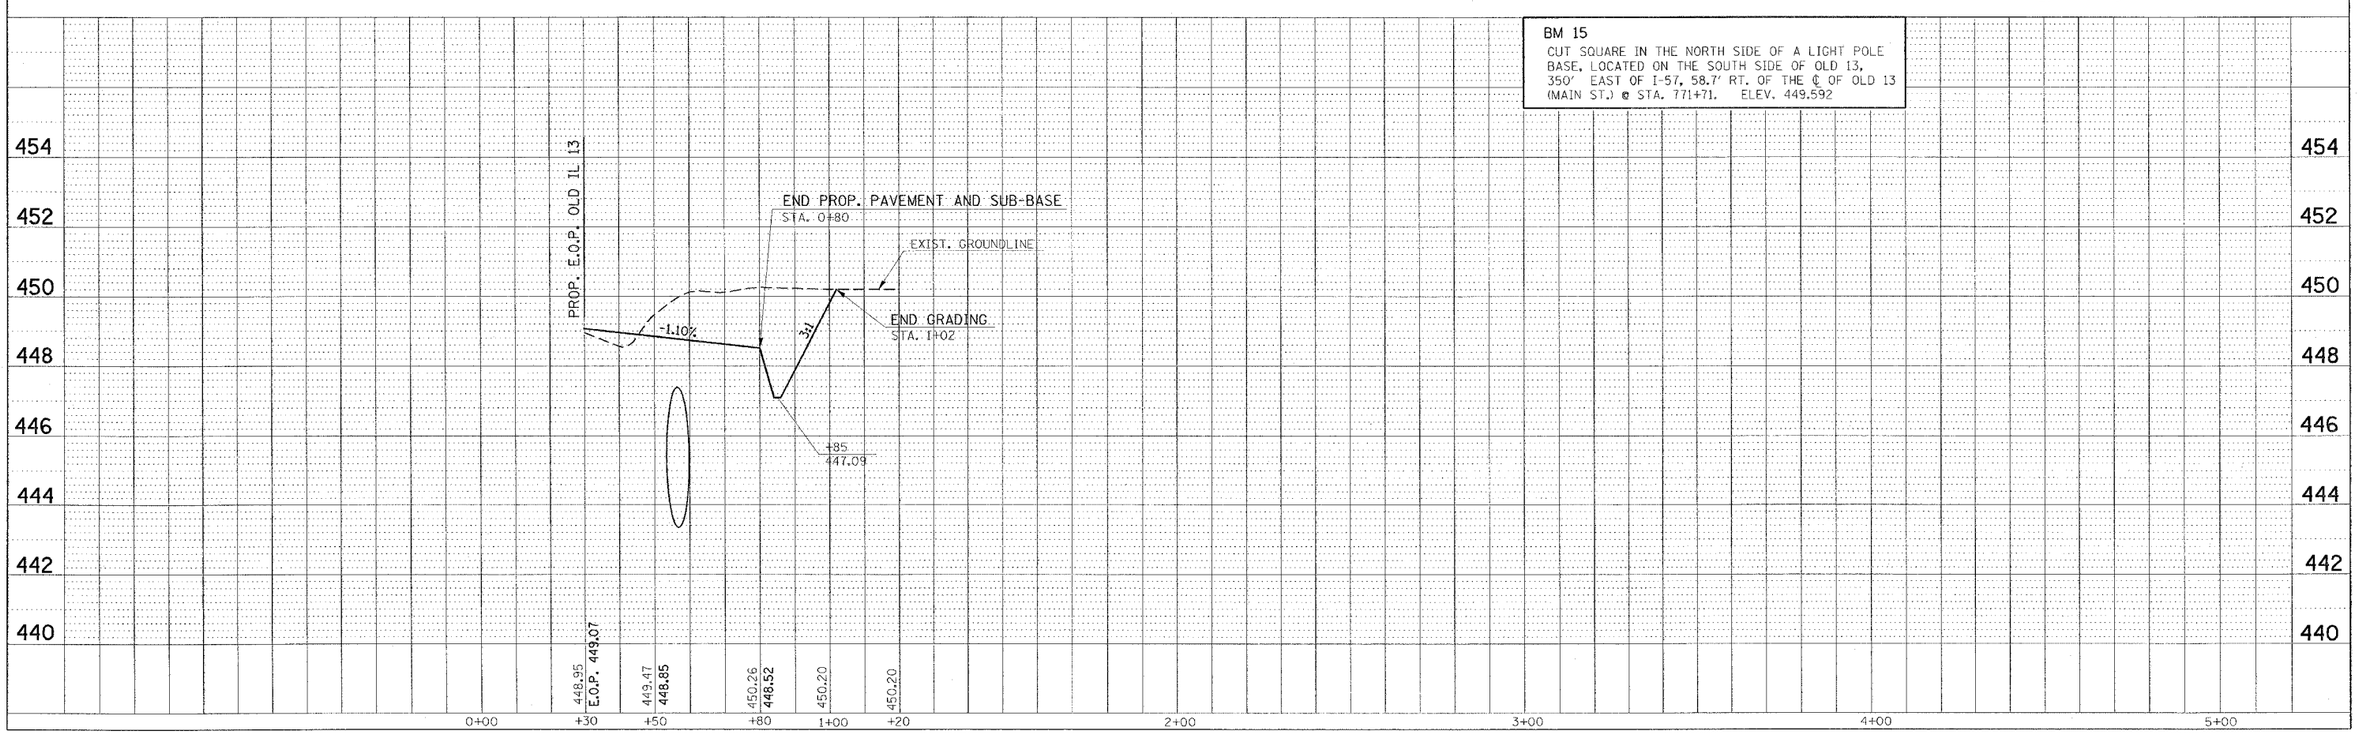

PLAN – PROFILE STA. 0+00.00 TO STA. 5+25.00 NEW CITY STREET