CONTRACT NO. 98950

F.A. RTE.	SECTION	COUNTY	TOTAL SHEETS	SHEET NO.
*	* *	WILLIAMSON	917	736
STA.		TO STA.		
FED. ROAD DIST. NO.	ILLINOIS	FED. AID PROJECT		

* I-57, & OLD IL 13 (FAU 9629)
** (X1-6-2)VB-2,(X1-6)HBK-2

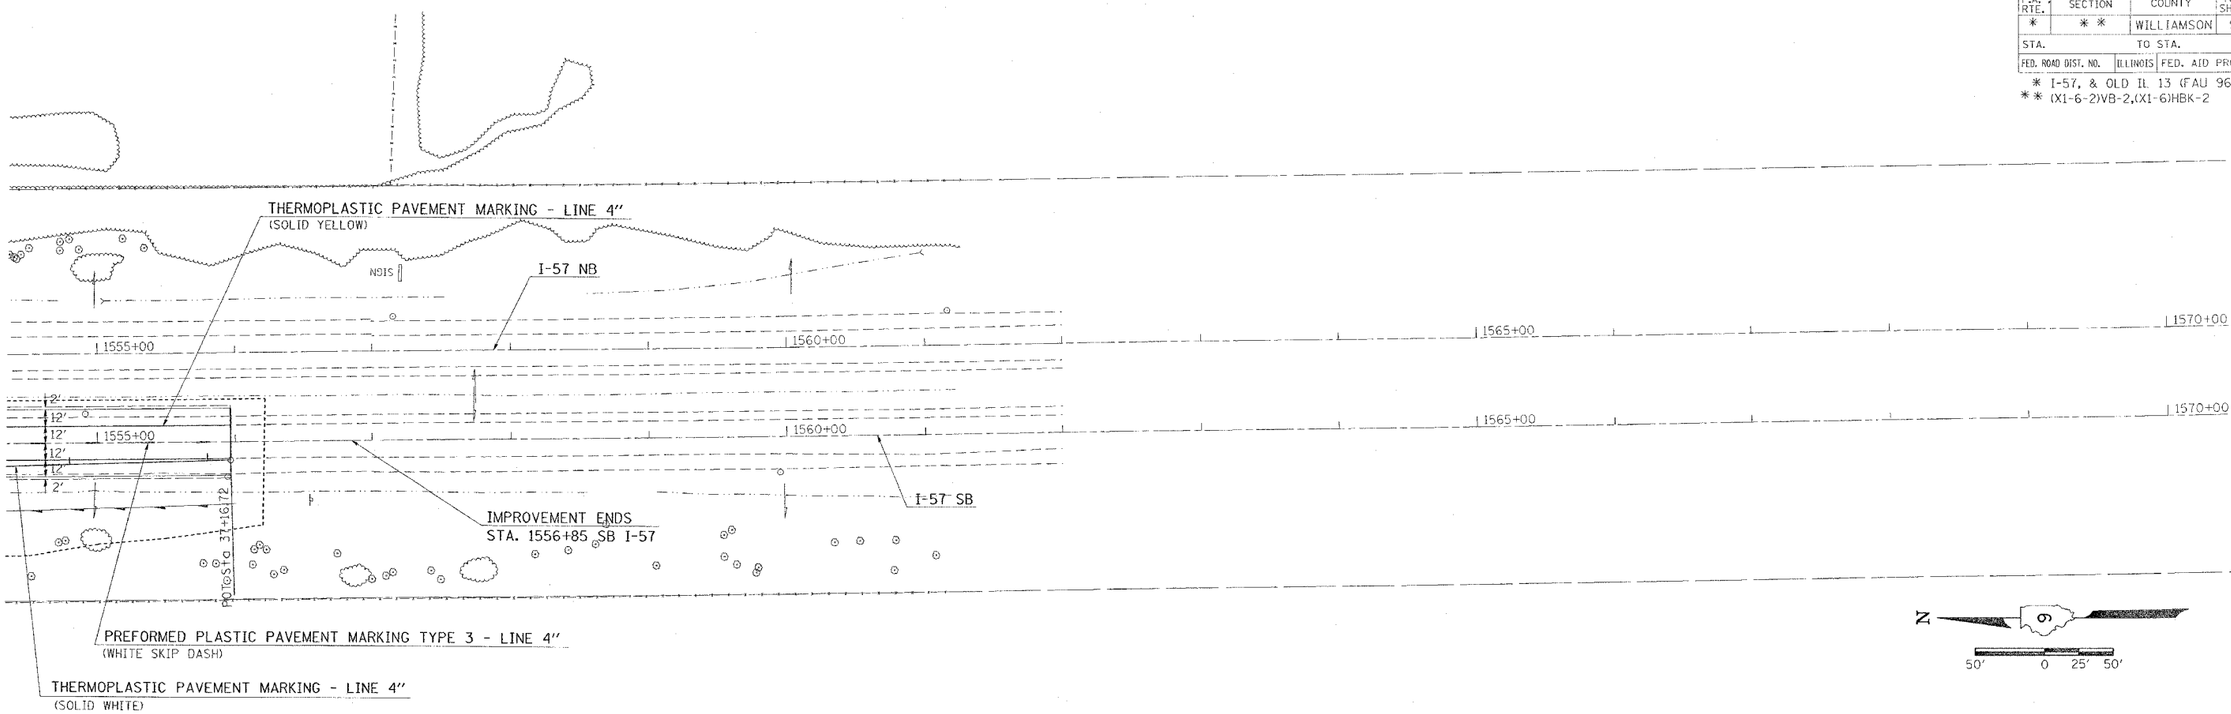

PLOT DATE = 12/13/2006
FILE NAME = s:\pms\gens\ch02682\vol3\vol3sht8.dgn
PLOT SCALE = 50.0000 ' / IN.
USER NAME = hasdorn

REVISIONS NAME	DATE

ILLINOIS DEPARTMENT OF TRANSPORTATION

PAVEMENT MARKINGS
I-57
STA. 1555+00 TO STA. 1560+00

SCALE: VERT. 50
HORIZ.
DATE

DRAWN BY CNH
CHECKED BY