STATE OF ILLINOIS
DEPARTMENT OF TRANSPORTATION

ROUTE NO.	SECTION	COUNTY	TOTAL SHEETS	SHEET NO.
F.A.I. 57	(X1-6-2) VB-2	WILLIAMSON	917	847
FED. ROAD DIST. NO. 7	ILLINOIS	FED. AID PROJECT-		

SHEET NO. 16
51 SHEETS

Contract #98950

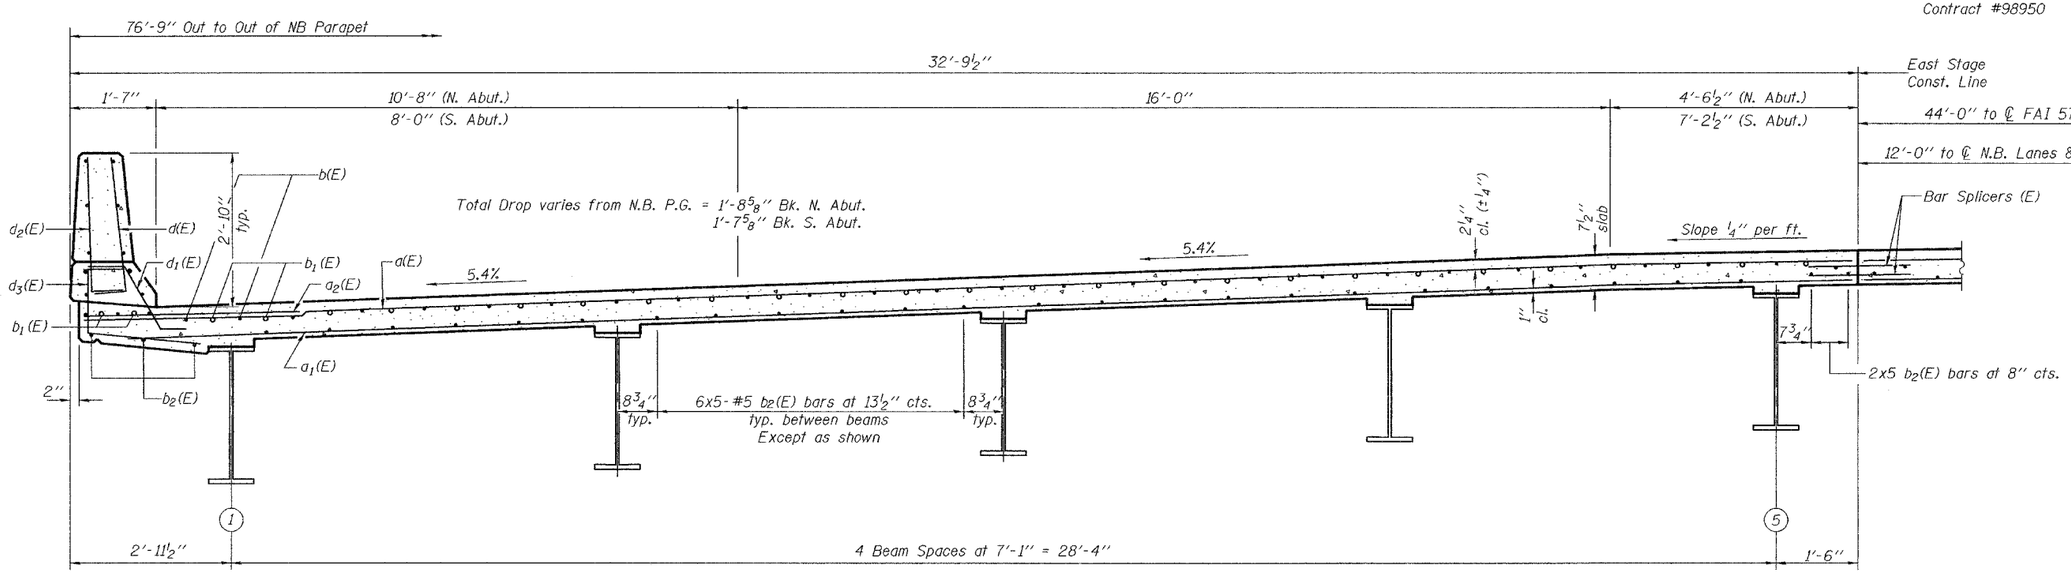

CROSS SECTION - STAGE I NORTHBOUND

(Looking South)

NEAR PIER

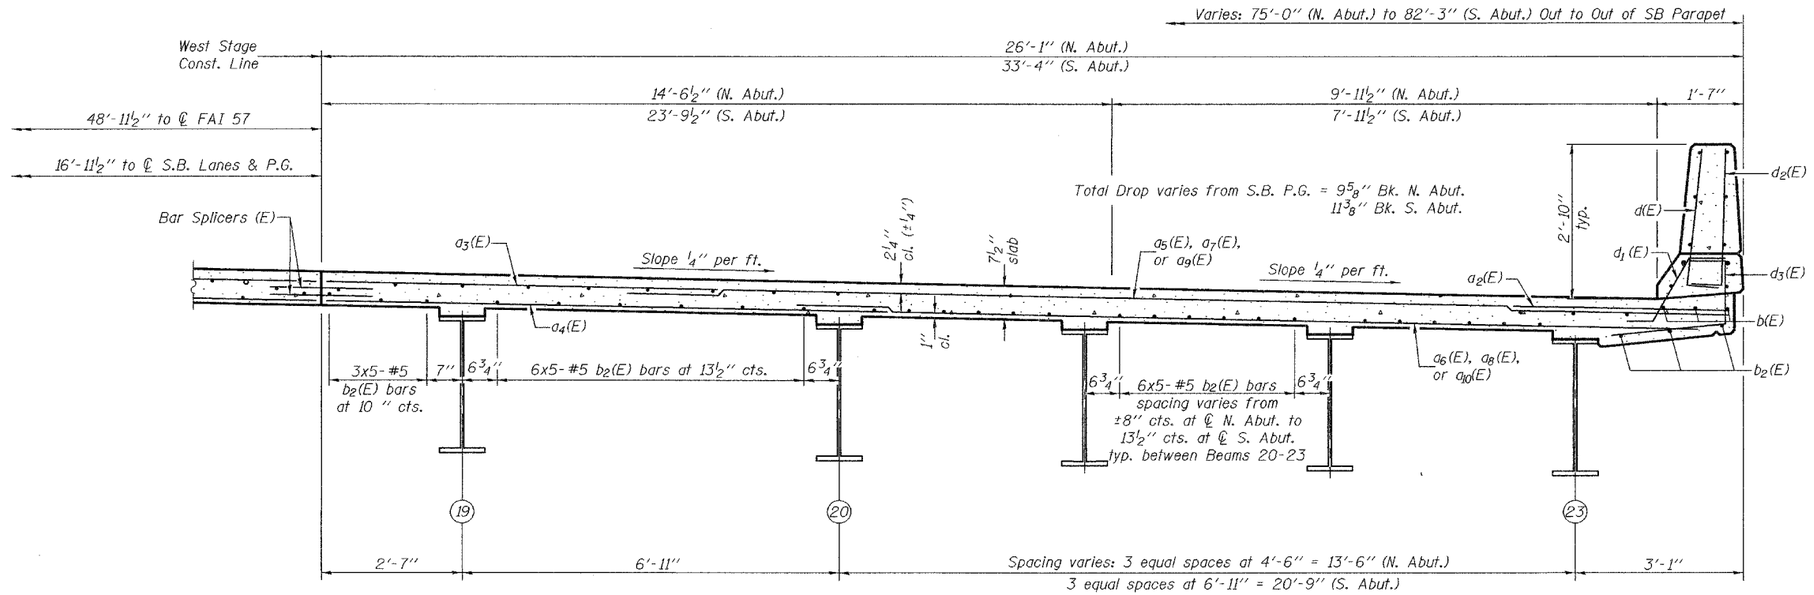

NEAR MIDSPAN

CROSS SECTION - STAGE I SOUTHBOUND

(Looking South)

Notes:
See Sheet 12, 13, 19, and 24 of 51 for superstructure details and Bill of Material.
Bars indicated thus 6 x 5-#5 etc. indicates 6 lines of bars with 5 lengths per line.
See Sheet 18 of 51 for parapet reinforcement.
See sheet 48 of 51 for Bar Splicer Details.

DESIGNED	Michael D. Cima
CHECKED	Fess Teklehaimanot
DRAWN	BECKY M. LEACH
CHECKED	M.D.C. & F.T.

January 22, 2007
EXAMINED Thomas J. Domagalski
ENGINEER OF BRIDGE DESIGN
PASSED Ralph E. Anderson
ENGINEER OF BRIDGES AND STRUCTURES

SUPERSTRUCTURE (CROSS SECTIONS)
(STAGE I-NB & STAGE I SB)
F.A.I. RT. 57 SEC. (X1-6-2)VB-2
WILLIAMSON COUNTY
STA. 1516+58.56
S.N. 100-0086 (N.B.)
S.N. 100-0087 (S.B.)

C:\projects\1000086\1000086.dgn 1/22/2007 1:17:10 PM