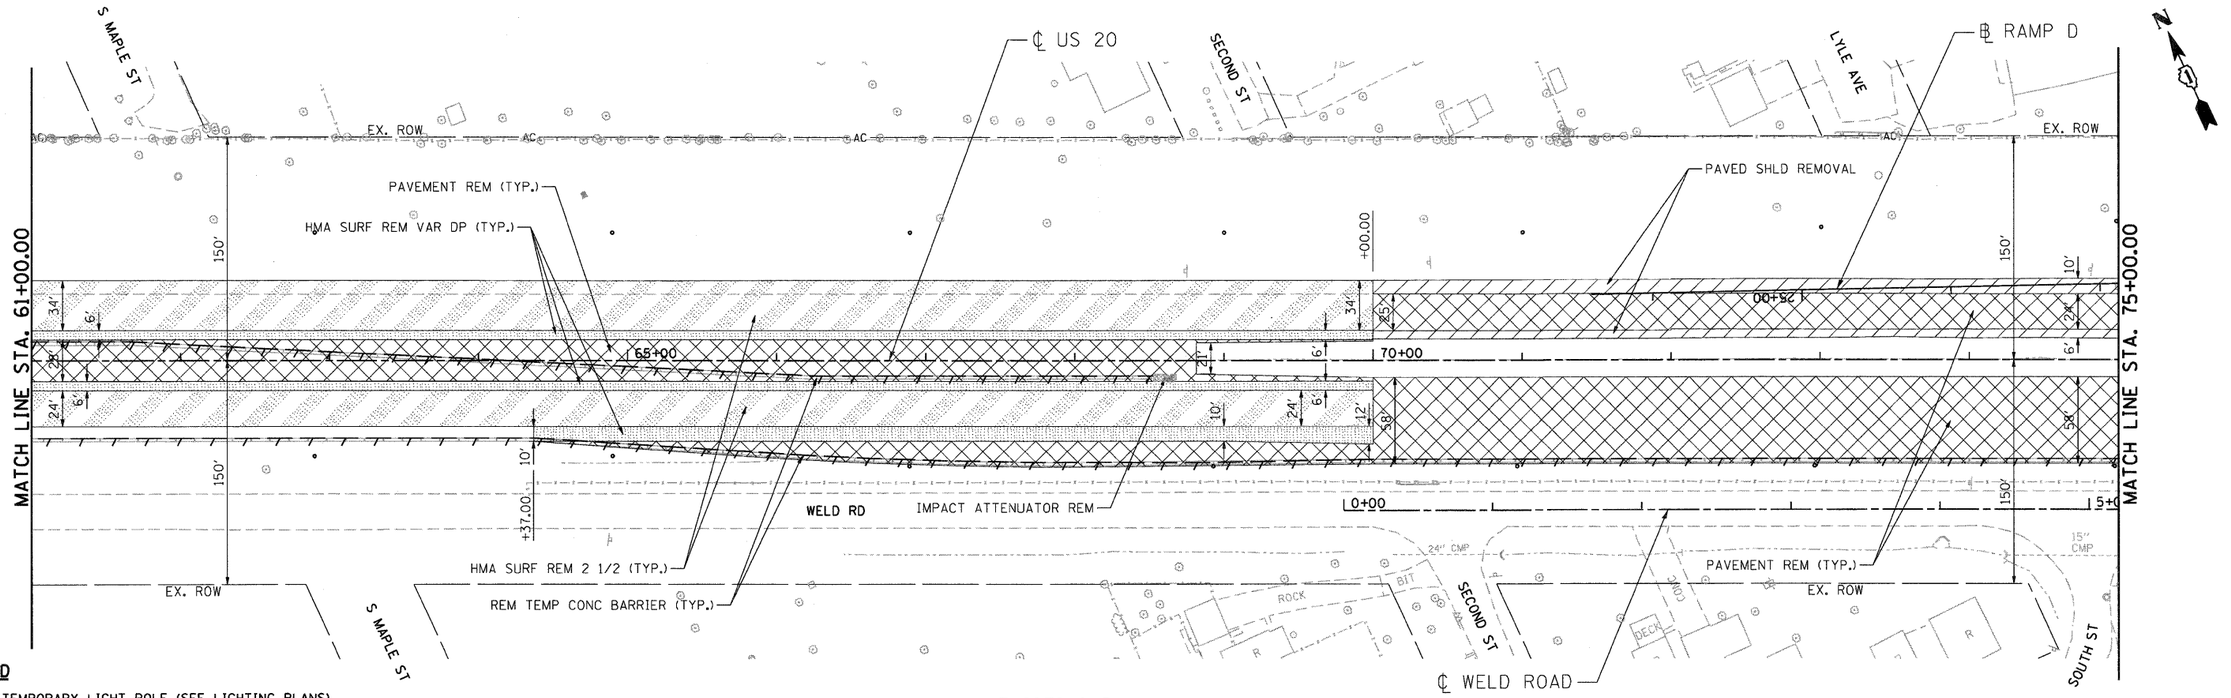

LEGEND

- TEMPORARY LIGHT POLE (SEE LIGHTING PLANS)

EXISTING PLAN

NOTE: SEE DRAINAGE AND UTILITY PLANS FOR REMOVAL OF DRAINAGE RELATED ITEMS.

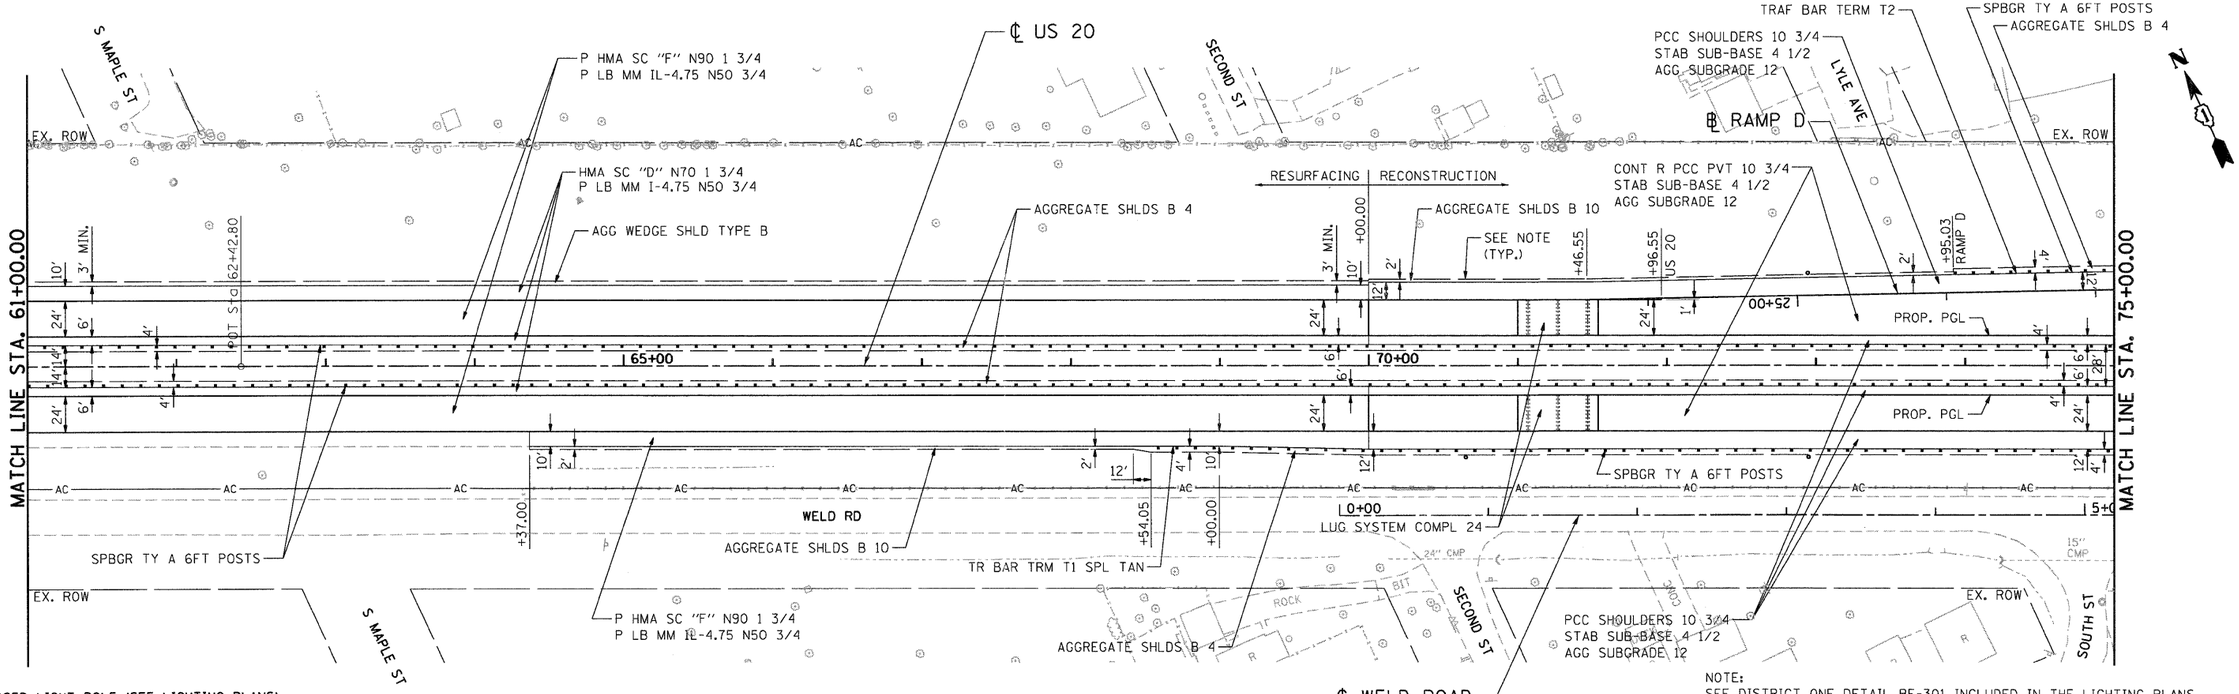

LEGEND

- PROPOSED LIGHT POLE (SEE LIGHTING PLANS)
- PROPOSED TRAFFIC SIGNAL POLE (SEE TRAFFIC SIGNAL PLANS)

PROPOSED PLAN

NOTE:
SEE DISTRICT ONE DETAIL BE-301 INCLUDED IN THE LIGHTING PLANS FOR DETAILS OF GRADING AT LIGHT POLES THAT ARE NOT PROTECTED BY GUARDRAIL OR CONCRETE BARRIER.

FILE NAME = $FILE1$	USER NAME = $USER$	DESIGNED - MRK	REVISED -
		DRAWN - MRK	REVISED -
	PLOT SCALE = $SCALE$	CHECKED - DDH	REVISED -
TENG & ASSOCIATES, INC. ENGINEERS/ARCHITECTS/PLANNERS CHICAGO, ILLINOIS	PLOT DATE = $DATE$	DATE - 12/16/11	REVISED -

STATE OF ILLINOIS
DEPARTMENT OF TRANSPORTATION
FAP ROUTE 345 / US ROUTE 20

ROADWAY PLAN
U.S. ROUTE 20

SCALE: 1"=50' | SHEET NO. OF SHEETS | STA. 61+00.00 TO STA. 75+00.00

F.A.P RTE.	SECTION	COUNTY	TOTAL SHEETS	SHEET NO.
345	8R-R	KANE	794	60
		CONTRACT NO. 60H45		
FED. ROAD DIST. NO.	ILLINOIS	FED. AID PROJECT		

\\DIGI8H45-ISSREP01.DGN\\..\DIMASTER-ALIGNMNT.DGN\\..\DIGI8H45-LEGEND.DGN\\..\DIGI8H45-REMOVAL.DGN\\..\DIMASTER-ROWBSE.DGN\\..\DIMASTER-TOPO2P'S.DGN\\..\DIMASTER-TOPO2P'S.DGN\\..\DIMASTER-ALIGNMNT.DGN\\..\DIGI8K'9P-LIGHT101.DGN\\..\DIGI8H45-DESIGN.DGN\\..\DIMASTER-ROWBSE.DGN\\..\DIGI8H45-TOPOF.DGN\\..\DIGI8H45-LIGHT.DGN\\..\DIGI8H45-TOPOE.DGN\\..
12-12-2011 12:42:26
9VJZEK4J
\\FS-2K4-01\VOL1\P_D-TRANS_87\2282\21379-40N\CIVIL\CAD\DGN\H45\SHEET\DIGI8H45-SHT-PLAN01.DGN