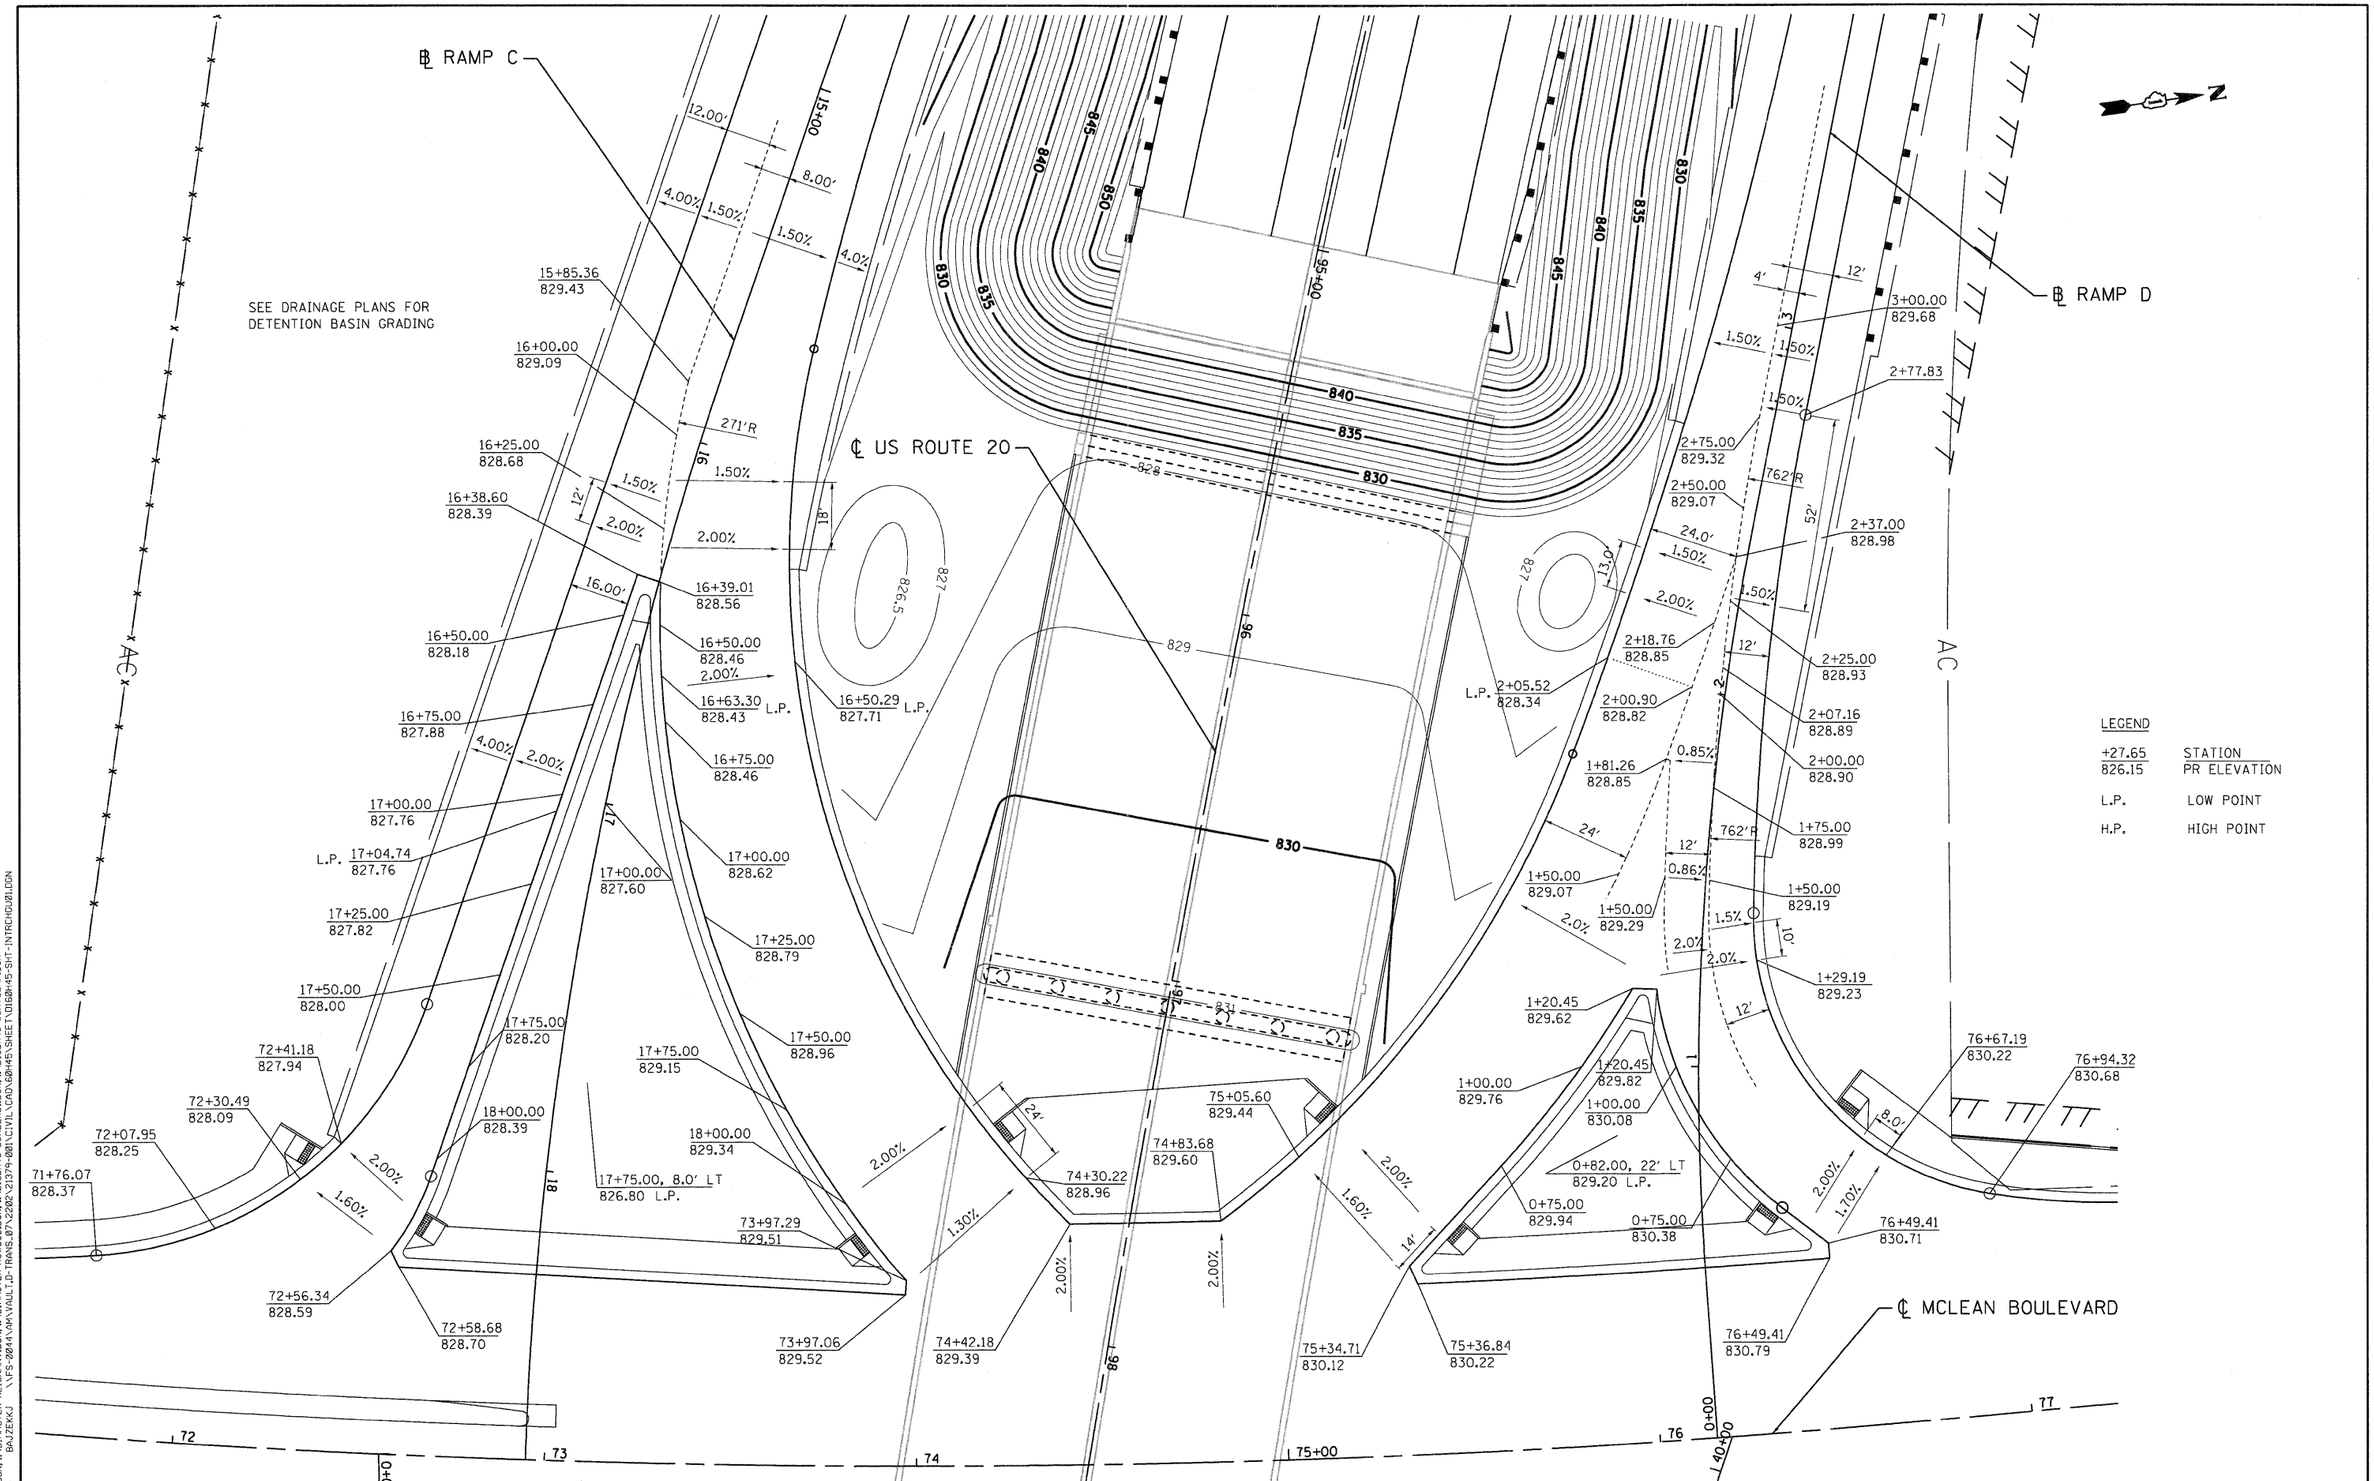


| | | | | | | | | | | |
|---|---|---|---|---|---|---|---|---|---|---|
| FILE NAME = $FILEL$ | USER NAME = $USER$ | DESIGNED - MRK | REVISED - | STATE OF ILLINOIS DEPARTMENT OF TRANSPORTATION FAP ROUTE 345 / US ROUTE 20 | PAVEMENT ELEVATION AND GRADING PLAN U.S. 20 @ MCLEAN BOULEVARD INTERCHANGE RAMP C & RAMP D | F.A.P RTE. 345 | SECTION 8R-R | COUNTY KANE | TOTAL SHEETS 794 | SHEET NO. 93 |
| TENG TENG & ASSOCIATES, INC. ENGINEERS/ARCHITECTS/PLANNERS CHICAGO, ILLINOIS | PLOT SCALE = $SCALE$ | DRAWN - MRK | REVISED - | | | | | CONTRACT NO. 60H45 | | |
| | PLOT DATE = $DATE$ | CHECKED - DDH | REVISED - | | SCALE: 1"=20' SHEET NO. OF STA. TO STA. | FED. ROAD DIST. NO. | ILLINOIS | FED. AID PROJECT | | |
| | | DATE - 12/16/11 | REVISED - | | | | | | | |