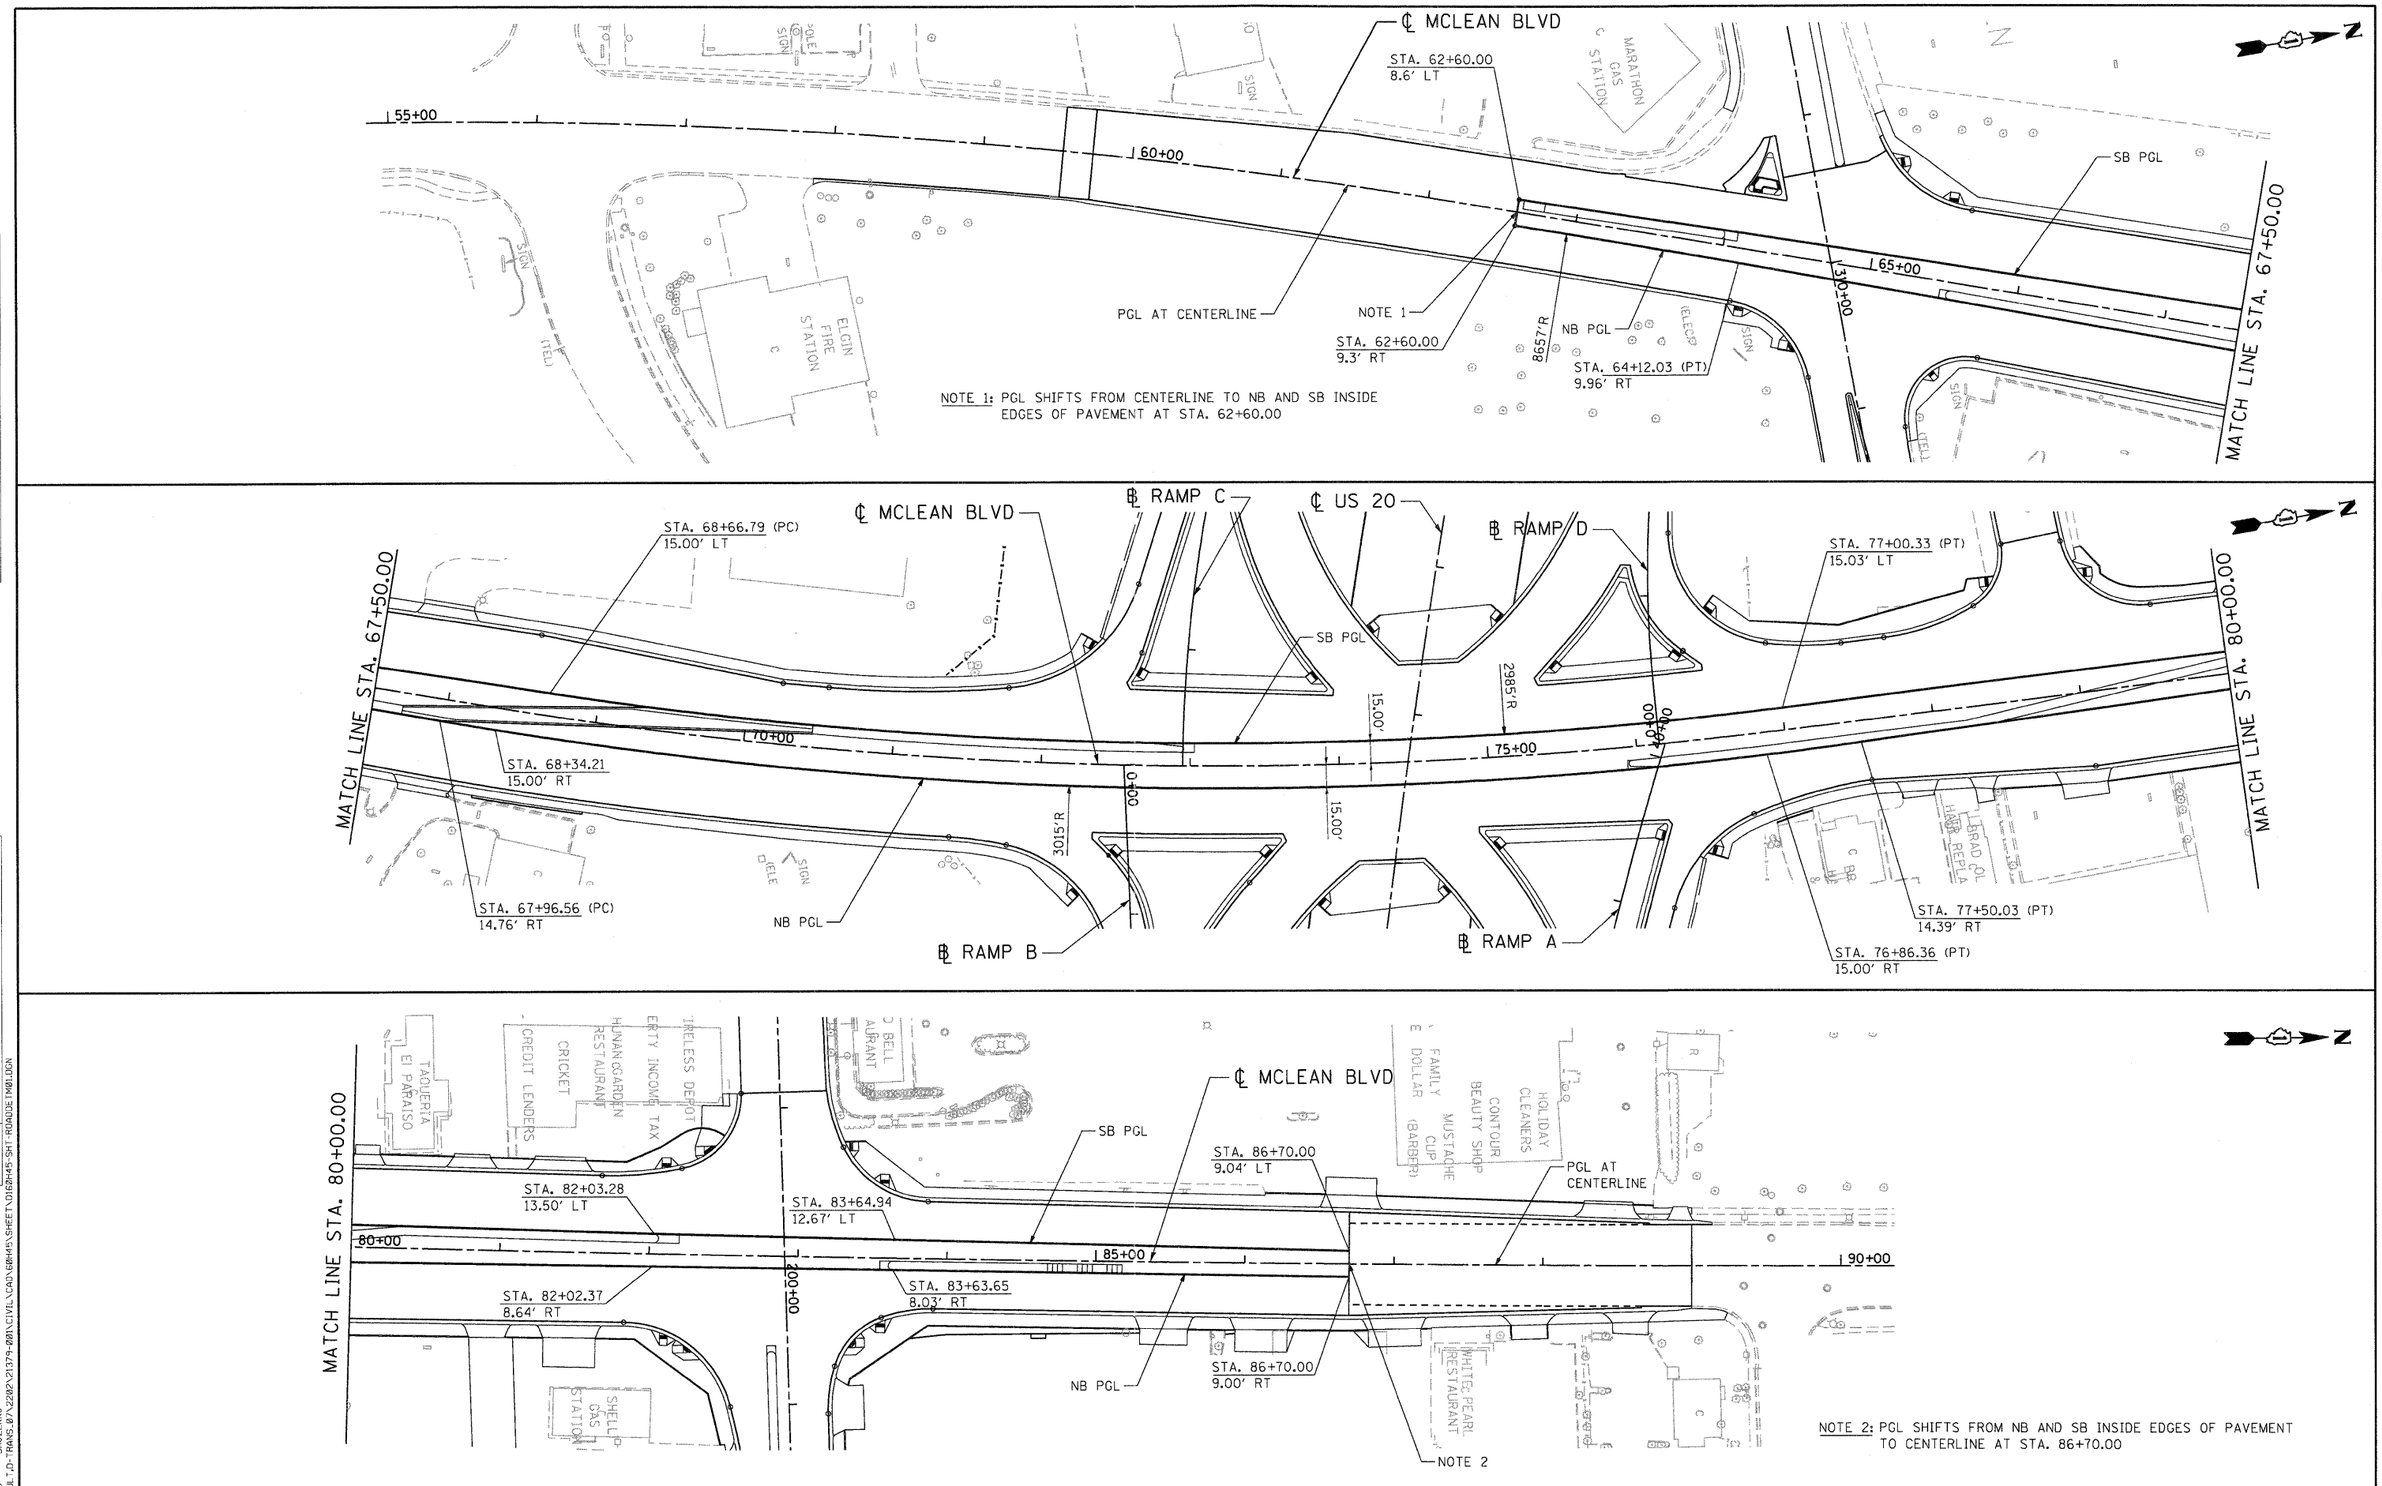

PLAN
NOTE BOOK NO. ____
SURVEYED
PLOTTED
ALIGNMENT CHECKED
RT. OF WAY CHECKED
CADD FILE NAME
BY
DATE

PROFILE
NOTE BOOK NO. ____
SURVEYED
PLOTTED
GRADES CHECKED
B.M. NOTED
STRUCTURE NOTATNS CH'KD
BY
DATE

12-12-2011, 12:46:25 BAJZEKKJ
\\FS-0044\AM\VAULT_D-TRANS_07\2202\21379-001\CIVIL\CAD\60H45\SHEET\D160H45-SHT-ROADDETM01.DGN

FILE NAME = $FILEL$	USER NAME = $USER$	DESIGNED - MRK	REVISED -
		DRAWN - MRK	REVISED -
	PLOT SCALE = $SCALE$	CHECKED - DDH	REVISED -
TENG TENG & ASSOCIATES, INC. ENGINEERS/ARCHITECTS/PLANNERS CHICAGO, ILLINOIS	PLOT DATE = $DATE$	DATE - 12/16/11	REVISED -

STATE OF ILLINOIS
DEPARTMENT OF TRANSPORTATION
FAP ROUTE 345 / US ROUTE 20

ROADWAY DETAILS
PROFILE GRADE LINE
MCLEAN BOULEVARD

SCALE: HORIZ. 1"=50' VERT. 1"=5' STA. 59+73.25 TO STA. 89+00.00

F.A.P RTE.	SECTION	COUNTY	TOTAL SHEETS	SHEET NO.
345	8R-R	KANE	794	103
		CONTRACT NO. 60H45		
FED. ROAD DIST. NO.	ILLINOIS	FED. AID PROJECT		