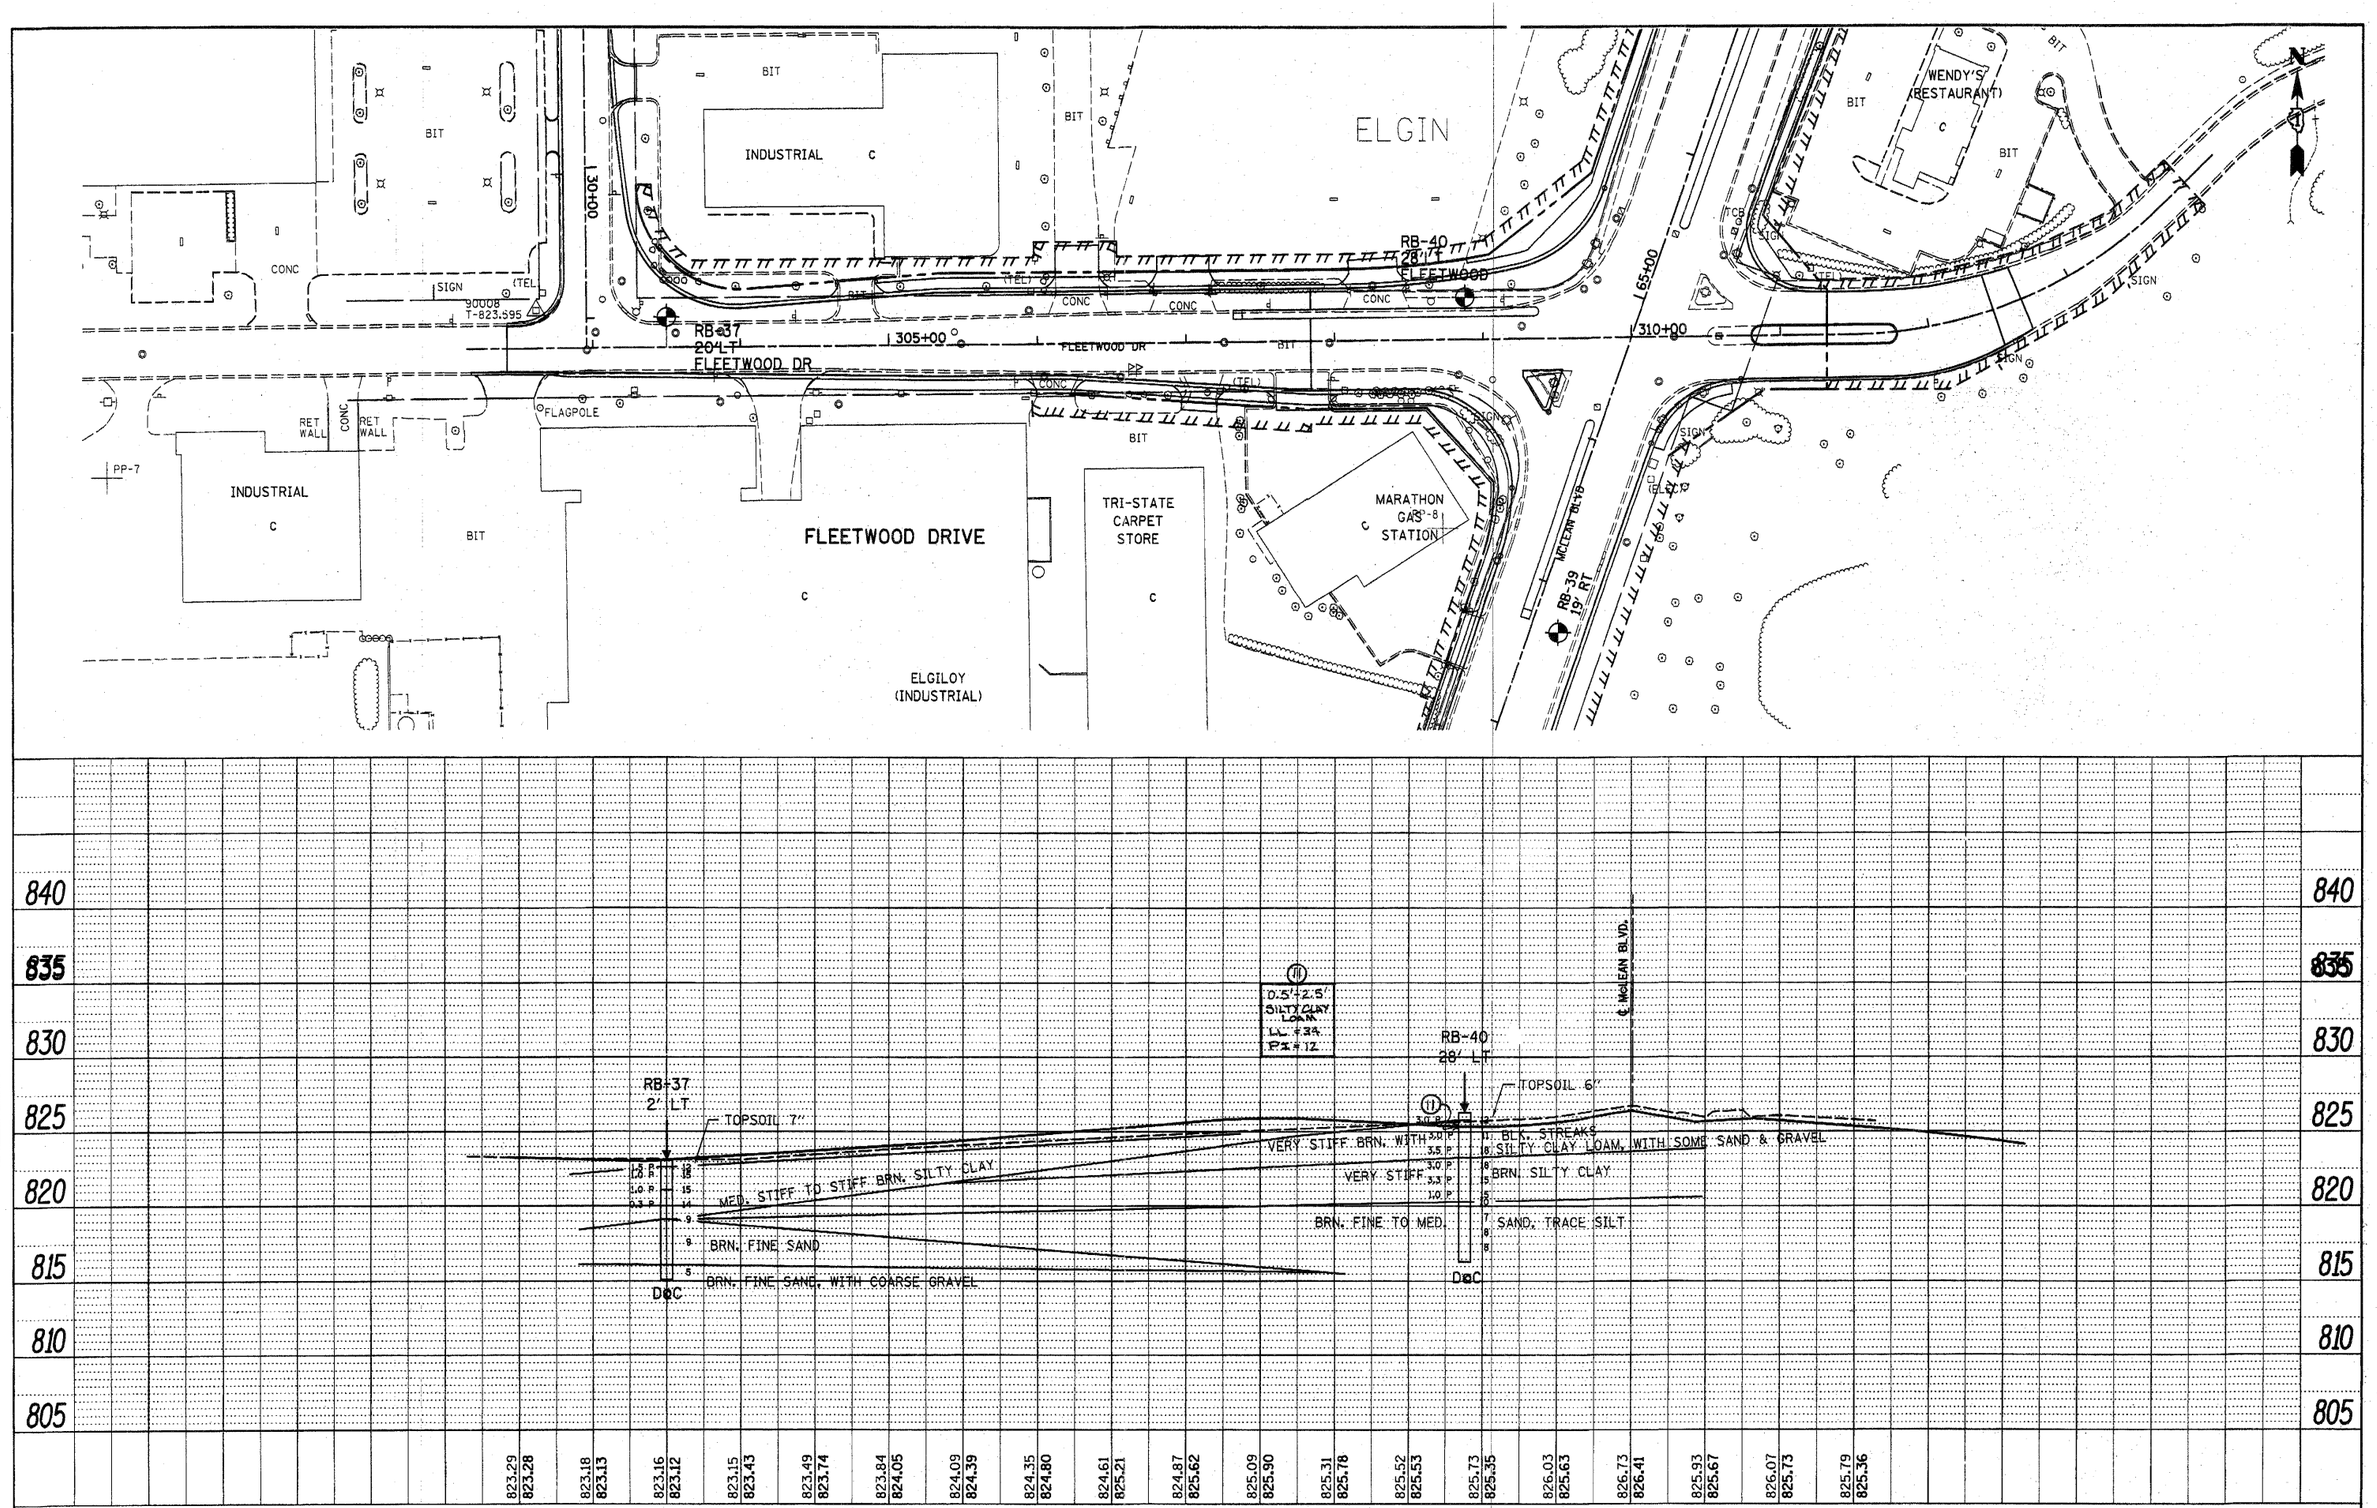

PLAN — SURVEYED / PLOTTED / ALIGNMENT CHECKED / GRADES CHECKED / B.M. NOTED / CADD FILE NAME / NOTE BOOK / NO. — BY — DATE

PROFILE — SURVEYED / PLOTTED / GRADES CHECKED / B.M. NOTED / STRUCTURE NOTAT'NS CH'KD — NOTE BOOK / NO. — BY — DATE

FILE NAME = c:\pw_work\pwidot\liszekrf\d0161624\D160H45-SHT-boringF01.dgn	USER NAME = liszekrf	DESIGNED -	REVISED -	STATE OF ILLINOIS DEPARTMENT OF TRANSPORTATION	SOILS PLAN AND PROFILE FLEETWOOD DR.
		DRAWN -	REVISED -		
	PLOT SCALE = 50.0000 ' / IN.	CHECKED -	REVISED -		
	PLOT DATE = 10/28/2010	DATE -	REVISED -		SCALE: SHEET NO. OF SHEETS STA. TO STA.

F.A.P RTE.	SECTION	COUNTY	TOTAL SHEETS	SHEET NO.
345	8R-R	LAKE	794	125
		CONTRACT NO. 60H45		
		ILLINOIS FED. AID PROJECT		