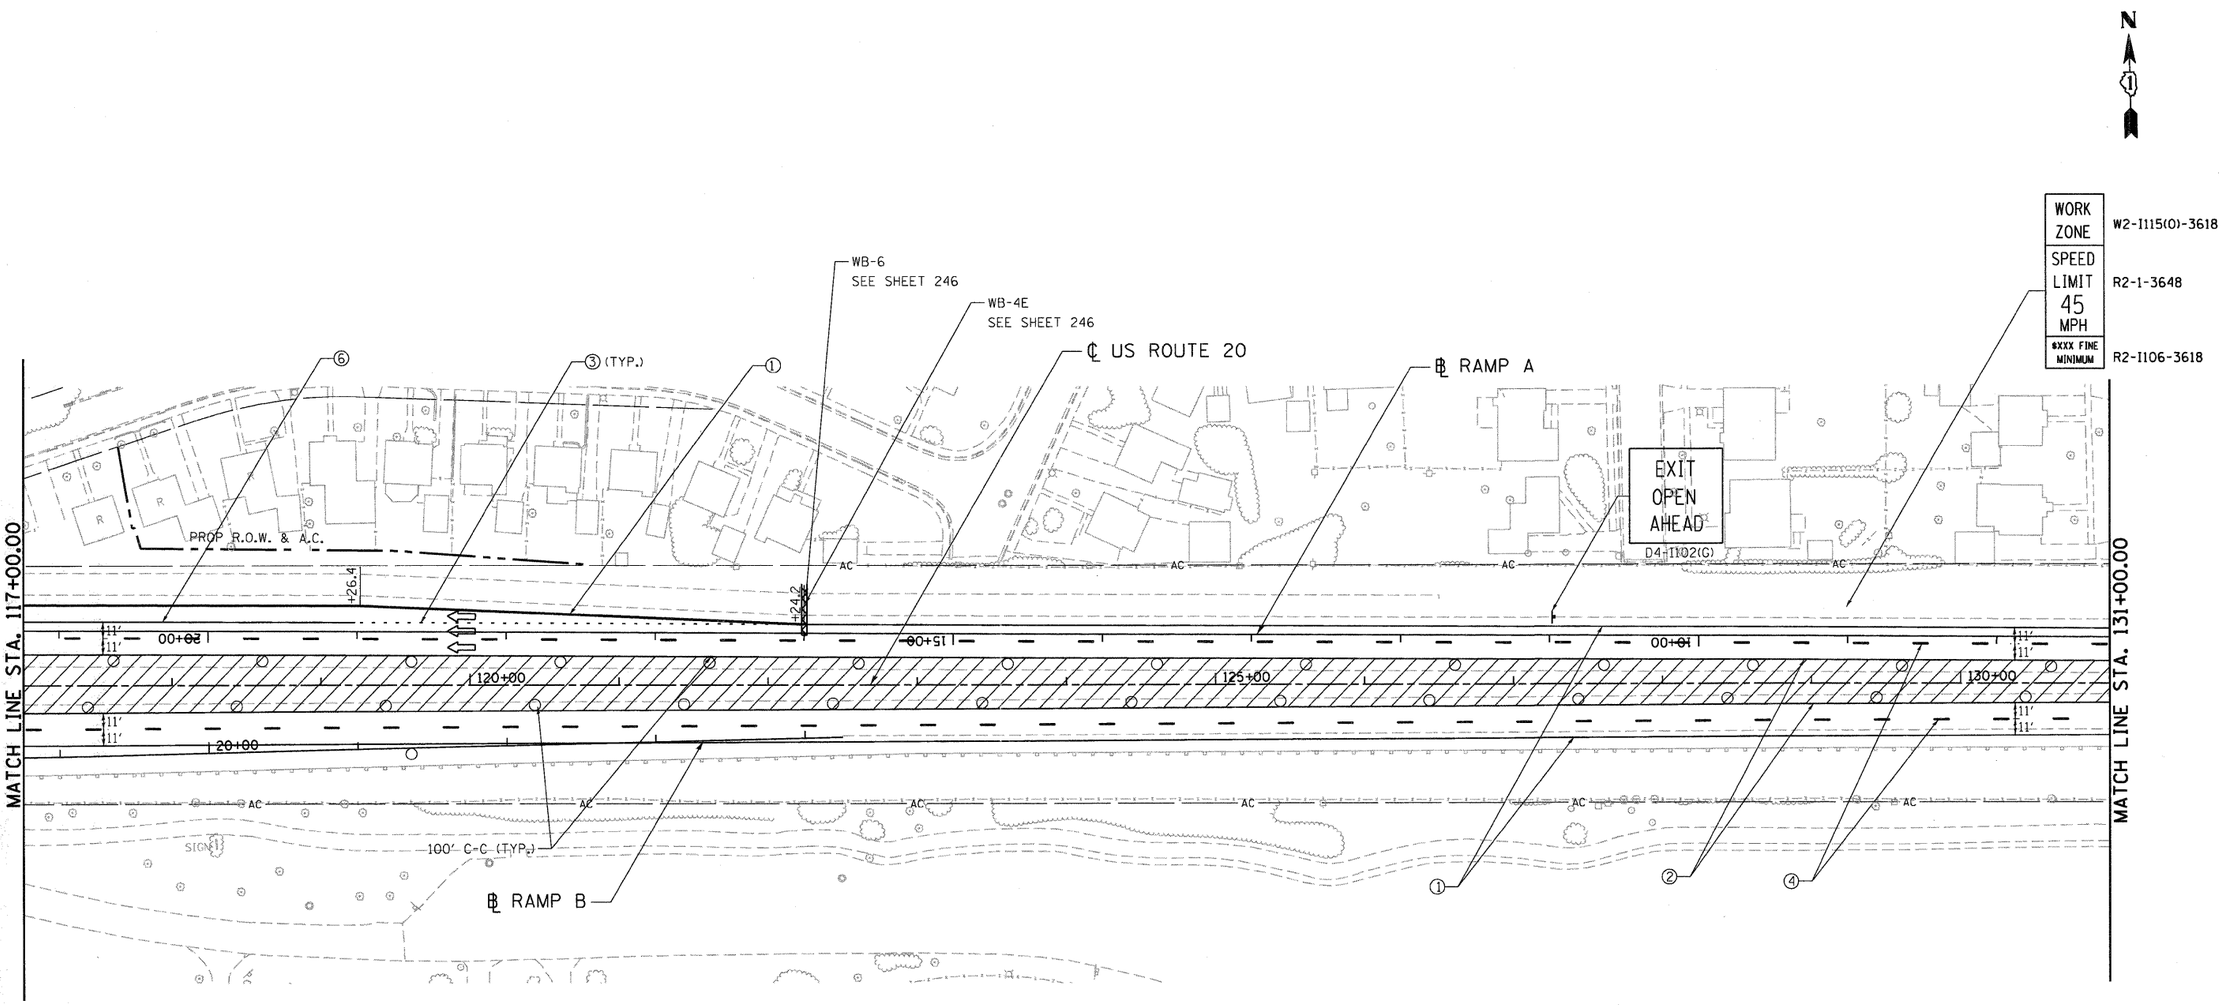


## LEGEND

- WORK AREA
- IMPACT ATTENUATOR
- TEMPORARY CONCRETE BARRIER
- TYPE II BARRICADES OR DRUMS WITH STEADY BURN MONODIRECTIONAL LIGHT (AT SPECIFIED SPACING)
- DIRECTION OF TRAFFIC FLOW
- SIGN
- VERTICAL PANELS WITH STEADY BURNING LIGHTS (AT SPECIFIED SPACING)
- ARROW BOARD
- TYPE III BARRICADE
- TEMPORARY PAVEMENT, CURRENT STAGE
- TEMPORARY PAVEMENT, PREVIOUS STAGES

## PAVEMENT MARKING LEGEND-US 20 STAGING

1. WET REF TEM TAPE T3 4 (SOLID, WHITE)
2. WET REF TEM TAPE T3 4 (SOLID, YELLOW)
3. WET REF TEM TAPE T3 4 (2' DASH - 6' SKIP, WHITE)
4. WET REF TEM TAPE T3 4 (10' DASH - 30' SKIP, WHITE)
5. WET REF TEM TAPE T3 6 (SOLID, WHITE)
6. WET REF TEM TAPE T3 8 (SOLID, WHITE)
7. WET REF TEM TAPE T3 8 (2' DASH - 6' SKIP, WHITE)
8. WET REF TEM TAPE T3 12 (SOLID, WHITE)
9. WET REF TEM TAPE T3 12 (SOLID, YELLOW)
10. WET REF TEM TAPE T3 24 (SOLID, WHITE)
11. WET REF TEM TAPE T3 LETTERS AND SYMBOLS

| | | | | | | | | | | | |
|---|---|---|---|---|---|---|---|---|---|---|---|
| FILE NAME = $FILEL$ | USER NAME = $USER$ | DESIGNED - MM | REVISED - | STATE OF ILLINOIS DEPARTMENT OF TRANSPORTATION FAP ROUTE 345 / US ROUTE 20 | STAGING AND TRAFFIC CONTROL STAGE III U.S. ROUTE 20 | F.A.P RTE. | SECTION | COUNTY | TOTAL SHEETS | SHEET NO. |
| | | DRAWN - KKS | REVISED - | | | 345 | 8R-R | KANE | 794 | 201 |
| TENG TENG & ASSOCIATES, INC. ENGINEERS/ARCHITECTS/PLANNERS CHICAGO, ILLINOIS | PLOT SCALE = $SCALE$ | CHECKED - PB | REVISED - | | | CONTRACT NO. 60H45 | | | | |
| | PLOT DATE = $DATE$ | DATE - 12/16/11 | REVISED - | | SCALE: 1"=50' SHEET NO. OF STA. 117+00.00 TO STA. 131+00.00 | FED. ROAD DIST. NO. | ILLINOIS | FED. AID PROJECT | | |

\\D160H45-BORDER01.DGN \\DMASTER-ALIGNMNT.DGN \\D160H45-LEGEND.DGN \\DMASTER-ROWBND.DGN \\D160H45-STAGING-3.DGN \\D160H45-TGPD-3.DGN \\D160H45-SHT-STAGINGLIB3.DGN
12-12-2011 13:08:14 BAJZEKG \\FS-2004-1\ANYVAL\D-TRANS.DT\2228\2137-1-801\CIVIL\CAD\60H45\SHEET\D160H45-GPD-3.DGN \\D160H45-BORDER01.DGN \\D160H45-LEGEND.DGN \\DMASTER-ALIGNMNT.DGN