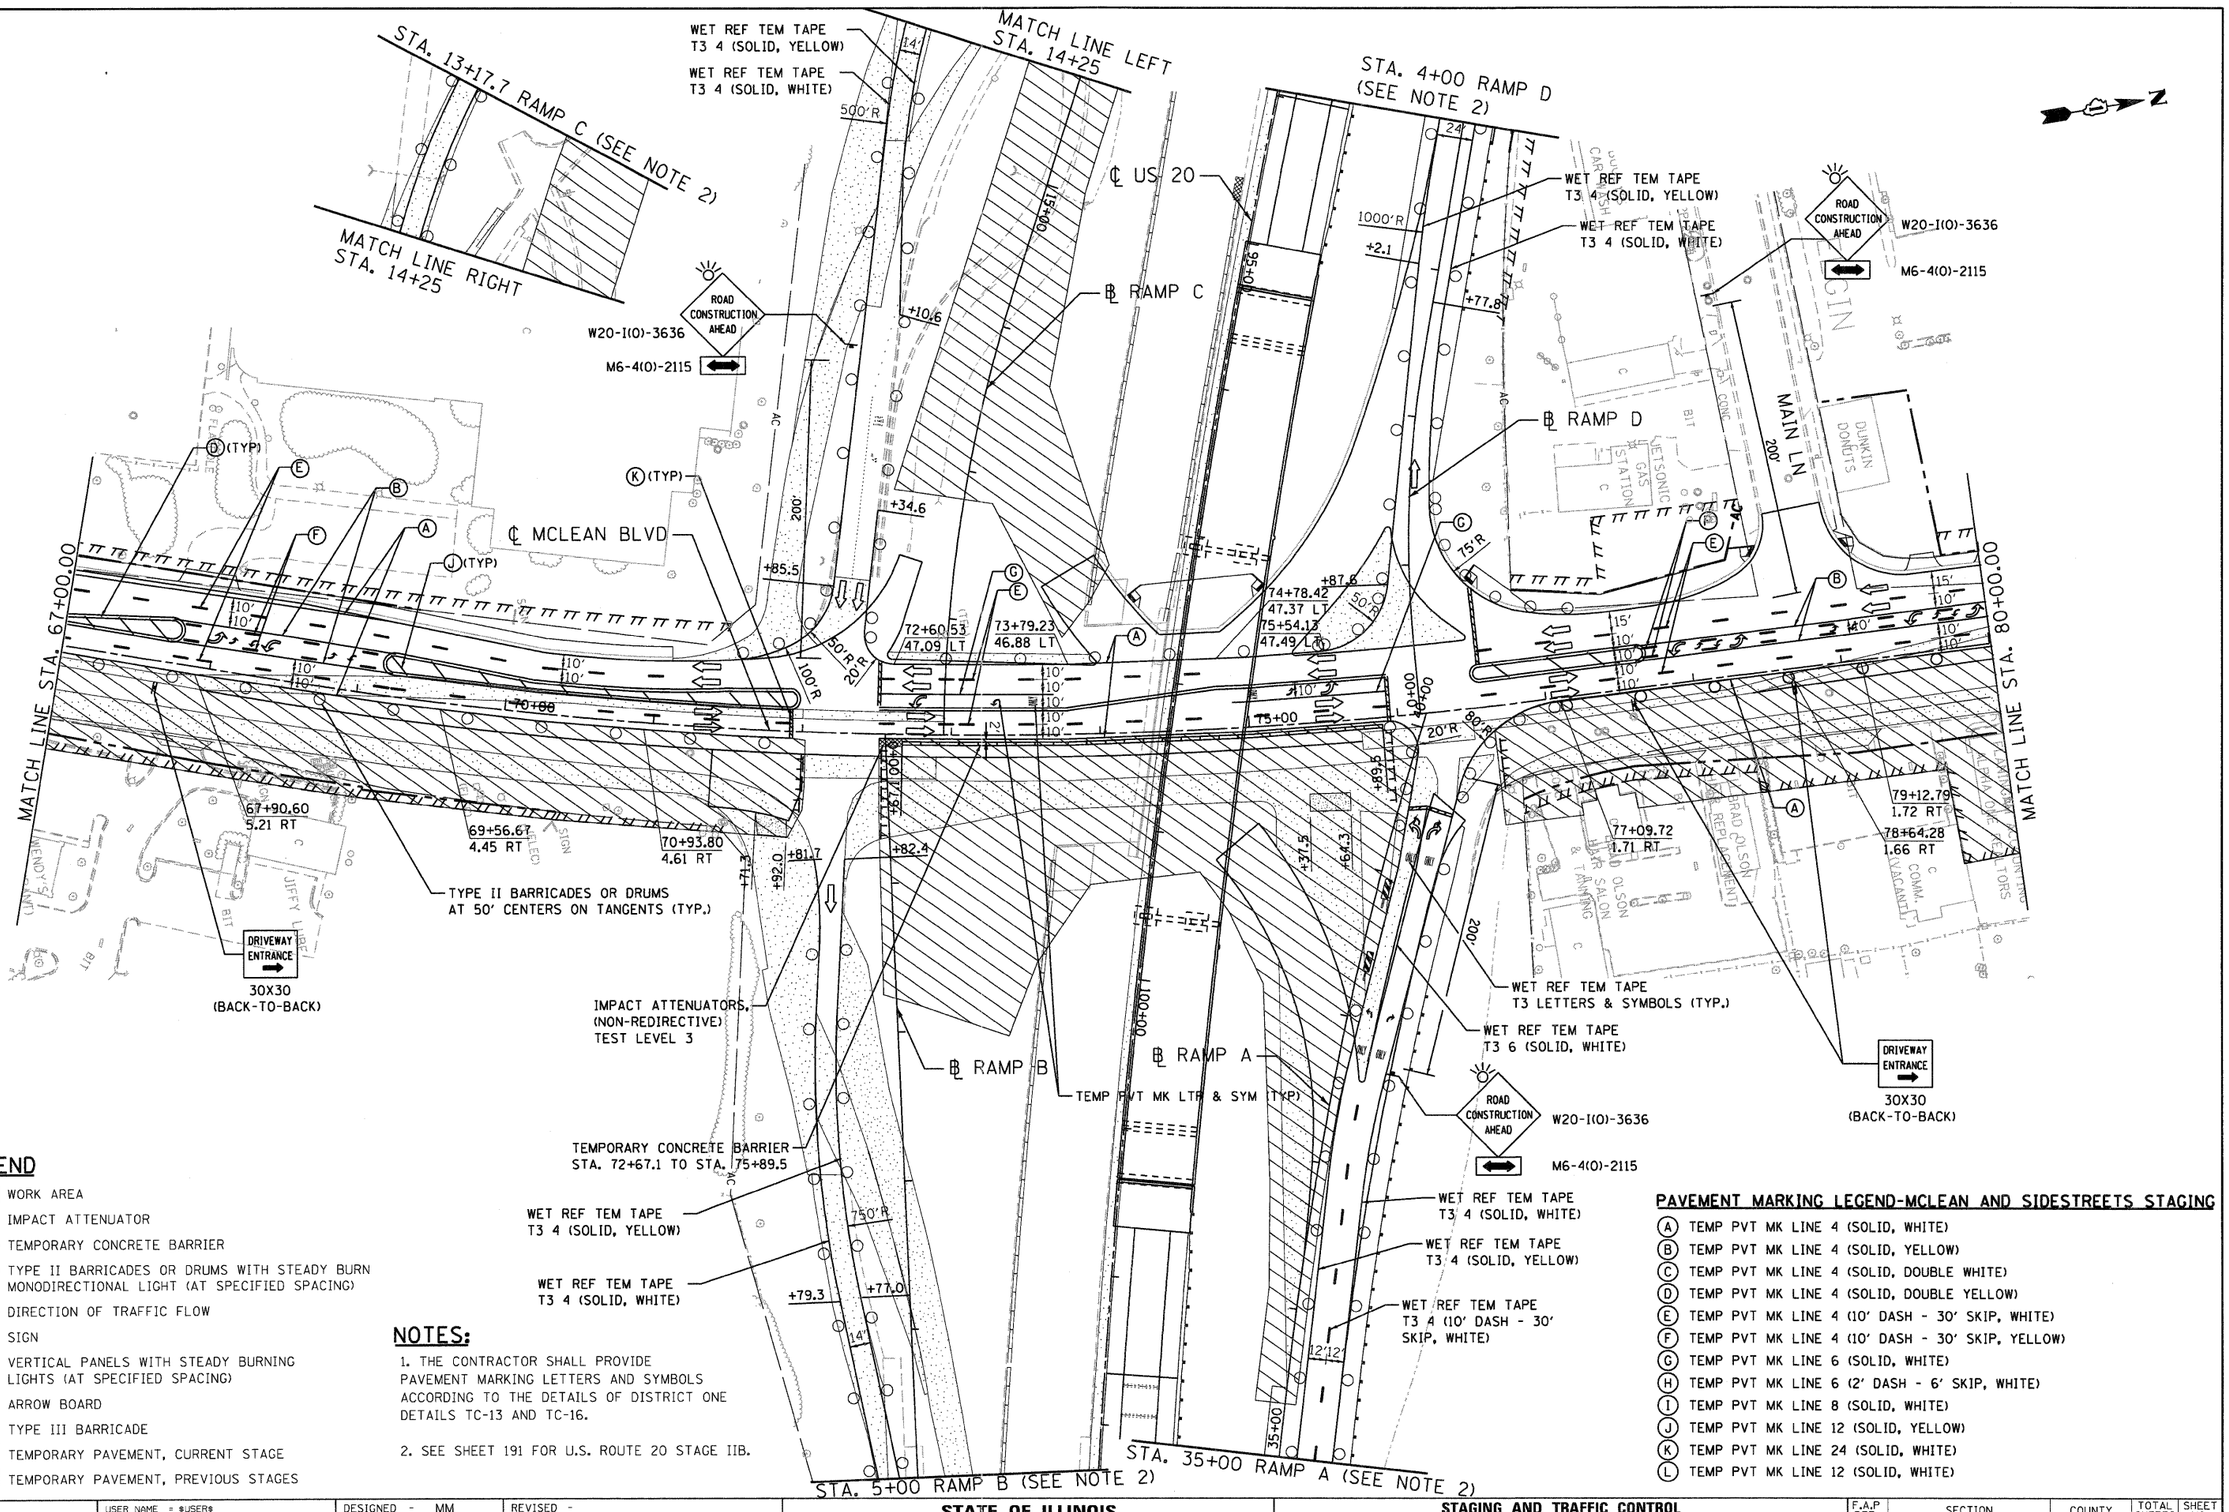

LEGEND

- WORK AREA
- IMPACT ATTENUATOR
- TEMPORARY CONCRETE BARRIER
- TYPE II BARRICADES OR DRUMS WITH STEADY BURN MONODIRECTIONAL LIGHT (AT SPECIFIED SPACING)
- DIRECTION OF TRAFFIC FLOW
- SIGN
- VERTICAL PANELS WITH STEADY BURNING LIGHTS (AT SPECIFIED SPACING)
- ARROW BOARD
- TYPE III BARRICADE
- TEMPORARY PAVEMENT, CURRENT STAGE
- TEMPORARY PAVEMENT, PREVIOUS STAGES

NOTES:

1. THE CONTRACTOR SHALL PROVIDE PAVEMENT MARKING LETTERS AND SYMBOLS ACCORDING TO THE DETAILS OF DISTRICT ONE DETAILS TC-13 AND TC-16.

2. SEE SHEET 191 FOR U.S. ROUTE 20 STAGE IIB.

PAVEMENT MARKING LEGEND-MCLEAN AND SIDESTREETS STAGING

- (A) TEMP PVT MK LINE 4 (SOLID, WHITE)
- (B) TEMP PVT MK LINE 4 (SOLID, YELLOW)
- (C) TEMP PVT MK LINE 4 (SOLID, DOUBLE WHITE)
- (D) TEMP PVT MK LINE 4 (SOLID, DOUBLE YELLOW)
- (E) TEMP PVT MK LINE 4 (10' DASH - 30' SKIP, WHITE)
- (F) TEMP PVT MK LINE 4 (10' DASH - 30' SKIP, YELLOW)
- (G) TEMP PVT MK LINE 6 (SOLID, WHITE)
- (H) TEMP PVT MK LINE 6 (2' DASH - 6' SKIP, WHITE)
- (I) TEMP PVT MK LINE 8 (SOLID, WHITE)
- (J) TEMP PVT MK LINE 12 (SOLID, YELLOW)
- (K) TEMP PVT MK LINE 24 (SOLID, WHITE)
- (L) TEMP PVT MK LINE 12 (SOLID, WHITE)

FILE NAME = $FILEL$	USER NAME = $USER$	DESIGNED - MM	REVISED -
		DRAWN - SA	REVISED -
	PLOT SCALE = $SCALE$	CHECKED - PB	REVISED -
TENG ENGINEERS/ARCHITECTS/PLANNERS CHICAGO, ILLINOIS	PLOT DATE = $DATE$	DATE - 12/16/11	REVISED -

STATE OF ILLINOIS
DEPARTMENT OF TRANSPORTATION
FAP ROUTE 345 / US ROUTE 20

STAGING AND TRAFFIC CONTROL
STAGE II.4A
MCLEAN BOULEVARD

SCALE: 1"=50' | SHEET NO. OF | STA. 67+00.00 TO STA. 80+00.00

F.A.P RTE.	SECTION	COUNTY	TOTAL SHEETS	SHEET NO.
345	8R-R	KANE	794	220
		CONTRACT NO. 60H45		
FED. ROAD DIST. NO.	ILLINOIS	FED. AID PROJECT		

..\D160H45-BORDER01.DGN, ..\DIMASTER-ALIGNMNT.DGN, ..\D160H45-LEGEND.DGN, ..\DIMASTER-ROWDSR.DGN, ..\D160H45-T0P02B.DGN, ..\D160H45-T0P02-4.DGN, ..\D160H45-STAGING2-4.DGN, ..\D160H45-LEGEND.DGN, ..\D160H45-STAGING2-4.DGN, ..\D160H45-T0P02-4.DGN
..\D160H45-STAGINC2B.DGN, ..\D160H45-DRAINP01.DGN, ..\D160H45-T0P02B.DGN, ..\D160H45-LEGEND.DGN, ..\DIMASTER-ROWDSR.DGN, ..\D160H45-STAGING2-4.DGN, ..\D160H45-T0P02-4.DGN
12-12-2011 7:02:22 S:\TMW\DGN\ \\FS-0814-HWY\HALL_AD_TRANS_87\2202R-2137*.dgn CIVIL\D160H45\SHEET\D160H45_SHT_STAGINGP01.DGN