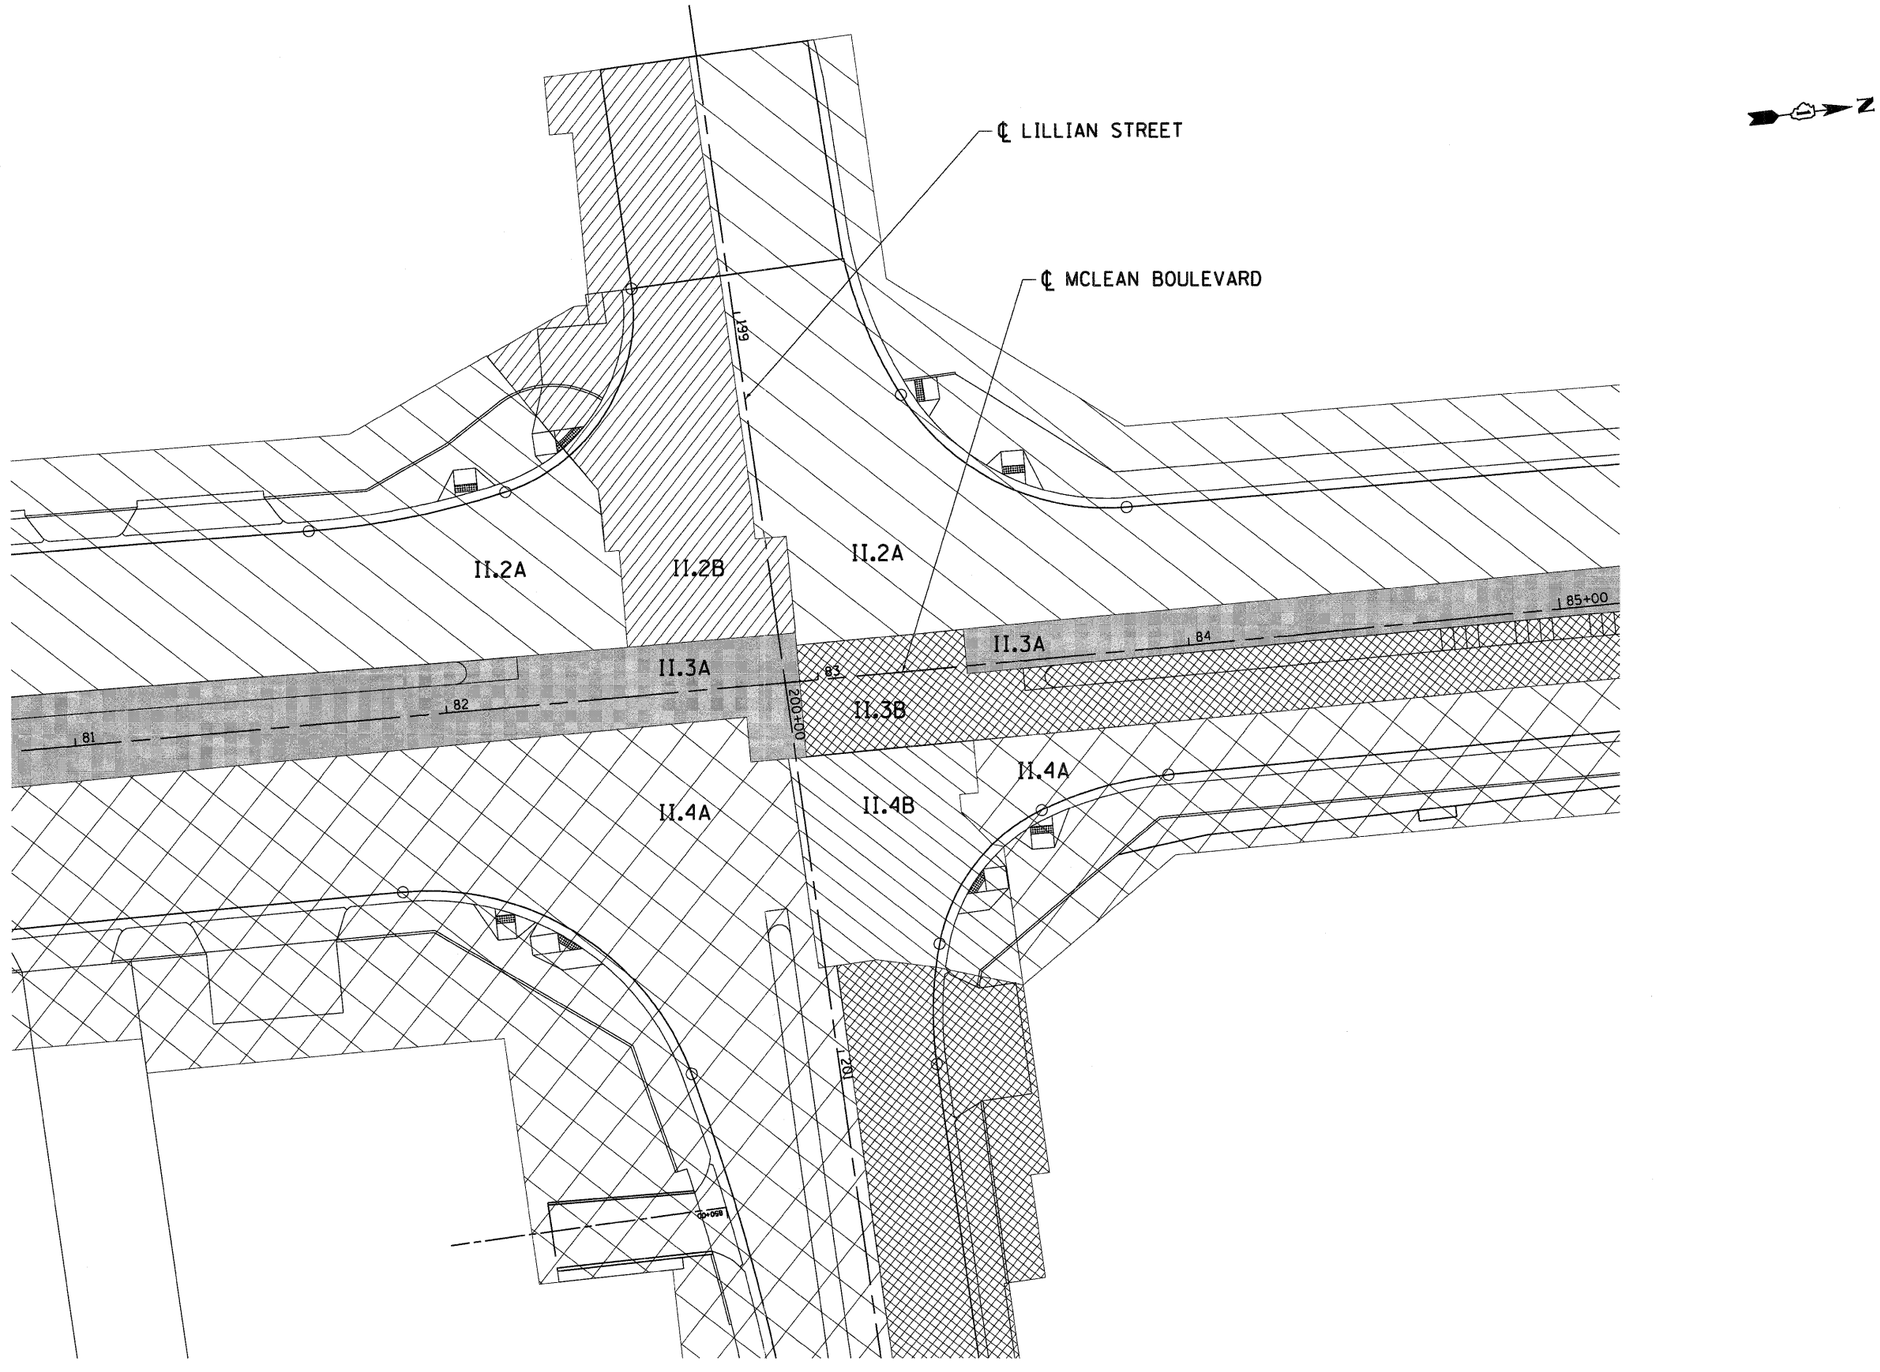

FILE NAME = $FILEL$	USER NAME = $USER$	DESIGNED - MM	REVISED -	STATE OF ILLINOIS DEPARTMENT OF TRANSPORTATION FAP ROUTE 345 / US ROUTE 20	STAGING AND TRAFFIC CONTROL INTERSECTION STAGING DETAIL MCLEAN BOULEVARD @ LILIAN STREET	F.A.P RTE.	SECTION	COUNTY	TOTAL SHEETS / SHEET NO.
		DRAWN - SA	REVISED -			345	8R-R	KANE	794 / 227
TENG TENG & ASSOCIATES, INC. ENGINEERS/ARCHITECTS/PLANNERS CHICAGO, ILLINOIS	PLOT SCALE = $SCALE$	CHECKED - PB	REVISED -					CONTRACT NO. 60H45	
	PLOT DATE = $DATE$	DATE - 12/16/11	REVISED -		SCALE: 1"=20' SHEET NO. OF STA. 81+00.00 TO STA. 85+00.00	FED. ROAD DIST. NO.	ILLINOIS	FED. AID PROJECT	

..\D160H45-BORDER01.DGN,..\DIMASTER-ALIGNMNT.DGN,..\D160H45-DESIGN.DGN,..\D160H45-STAGINGDTL.DGN,..\D160H45-DESIGNDDH.DGN
12-12-2011,13:03:33 BAJZEKJ \\FS-0044\AM\VAULT\D-TRANS.07\2202\21379-001\CIVIL\CAD\60H45\SHEET\D160H45-SHT-STAGINGID3.DGN