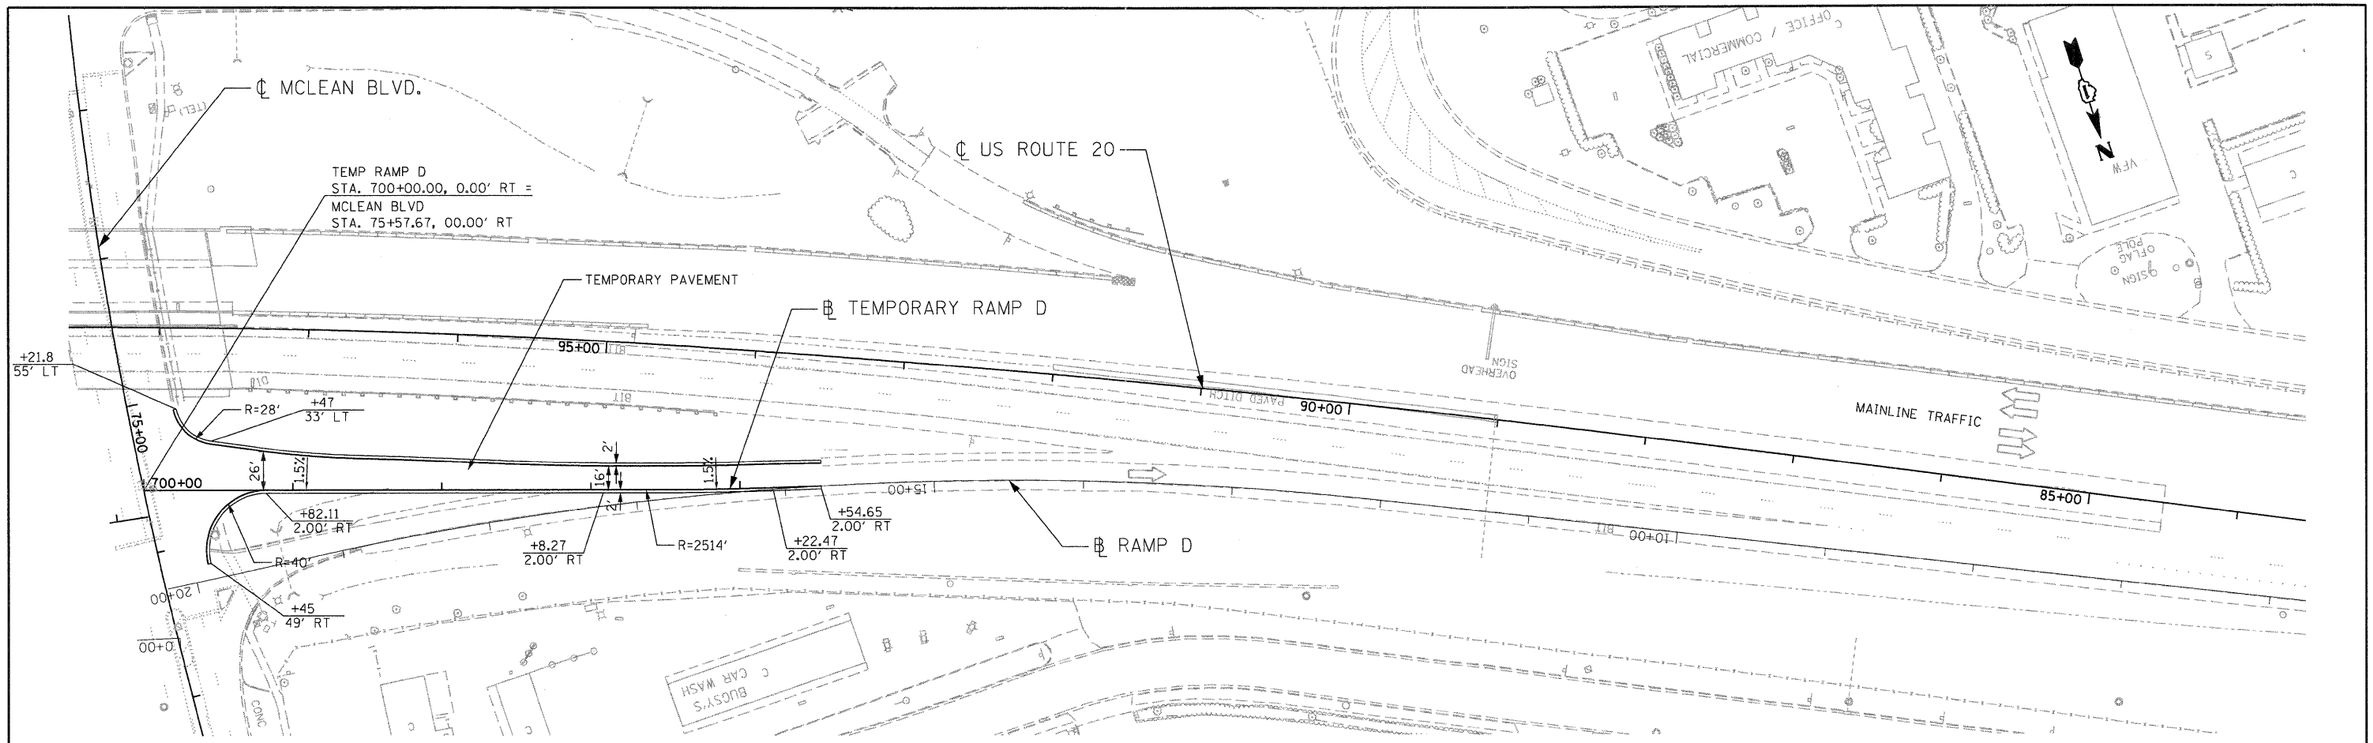

INTERIM PLAN FOR RAMP D

NOTE:

1) TEMPORARY RAMP "D" WILL BE UTILIZED DURING STAGE IB.
2) SEE PLANS FOR STAGE IB FOR PAVEMENT MARKING.
   SEE SHEET 239 FOR TEMPORARY RAMP ALIGNMENT.

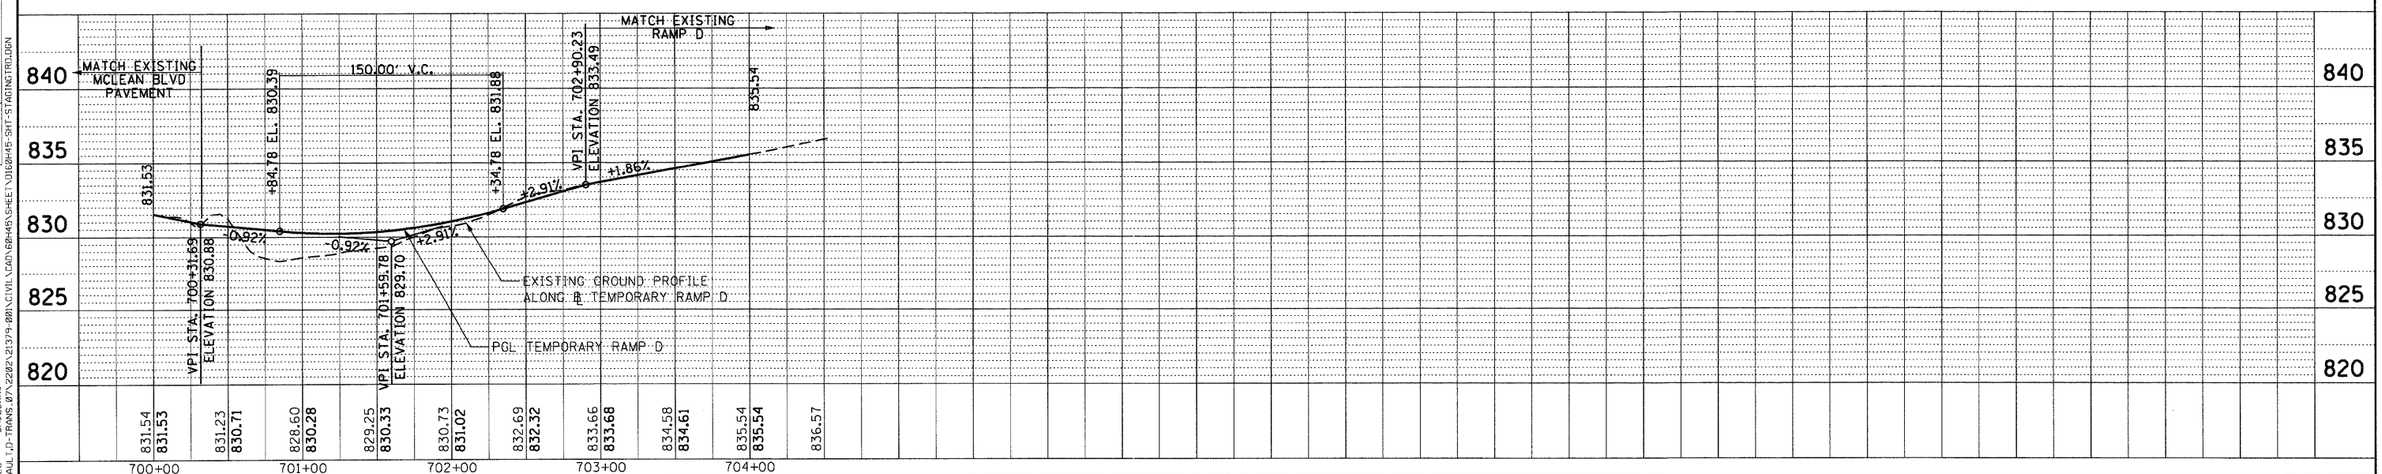

FILE NAME = $FILEL$	USER NAME = $USER$	DESIGNED - MM	REVISED -
		DRAWN - KKS	REVISED -
	PLOT SCALE = $SCALE$	CHECKED - PB	REVISED -
	PLOT DATE = $DATE$	DATE - 12/16/11	REVISED -

TENG — TENG & ASSOCIATES, INC. ENGINEERS/ARCHITECTS/PLANNERS CHICAGO, ILLINOIS

STATE OF ILLINOIS
DEPARTMENT OF TRANSPORTATION
FAP ROUTE 345 / US ROUTE 20

STAGING AND TRAFFIC CONTROL
TEMPORARY RAMP D
PLAN AND PROFILE

SCALE: HORIZ. 1"=50' VERT. 1"=5' STA. 700+00 TO STA. 704+00

F.A.P RTE.	SECTION	COUNTY	TOTAL SHEETS	SHEET NO.
345	8R-R	KANE	794	243
		CONTRACT NO. 60H45		

FED. ROAD DIST. NO. | ILLINOIS | FED. AID PROJECT

PLAN — SURVEYED / PLOTTED / ALIGNMENT CHECKED / RT. OF WAY CHECKED / CADD FILE NAME — NOTE BOOK NO. — BY — DATE

PROFILE — SURVEYED / PLOTTED / GRADES CHECKED / B.M. NOTED / STRUCTURE NOTATNS CHKD — NOTE BOOK NO. — BY — DATE

12-12-2011,13:05:25 BAJZEKKJ
\\VS-0014\ADMVAULT\D-TRANS_07\2202\21379-00\CIVIL\CAD\60H45\SHEET\D160H45-SHT-STAGINGTRDLGN