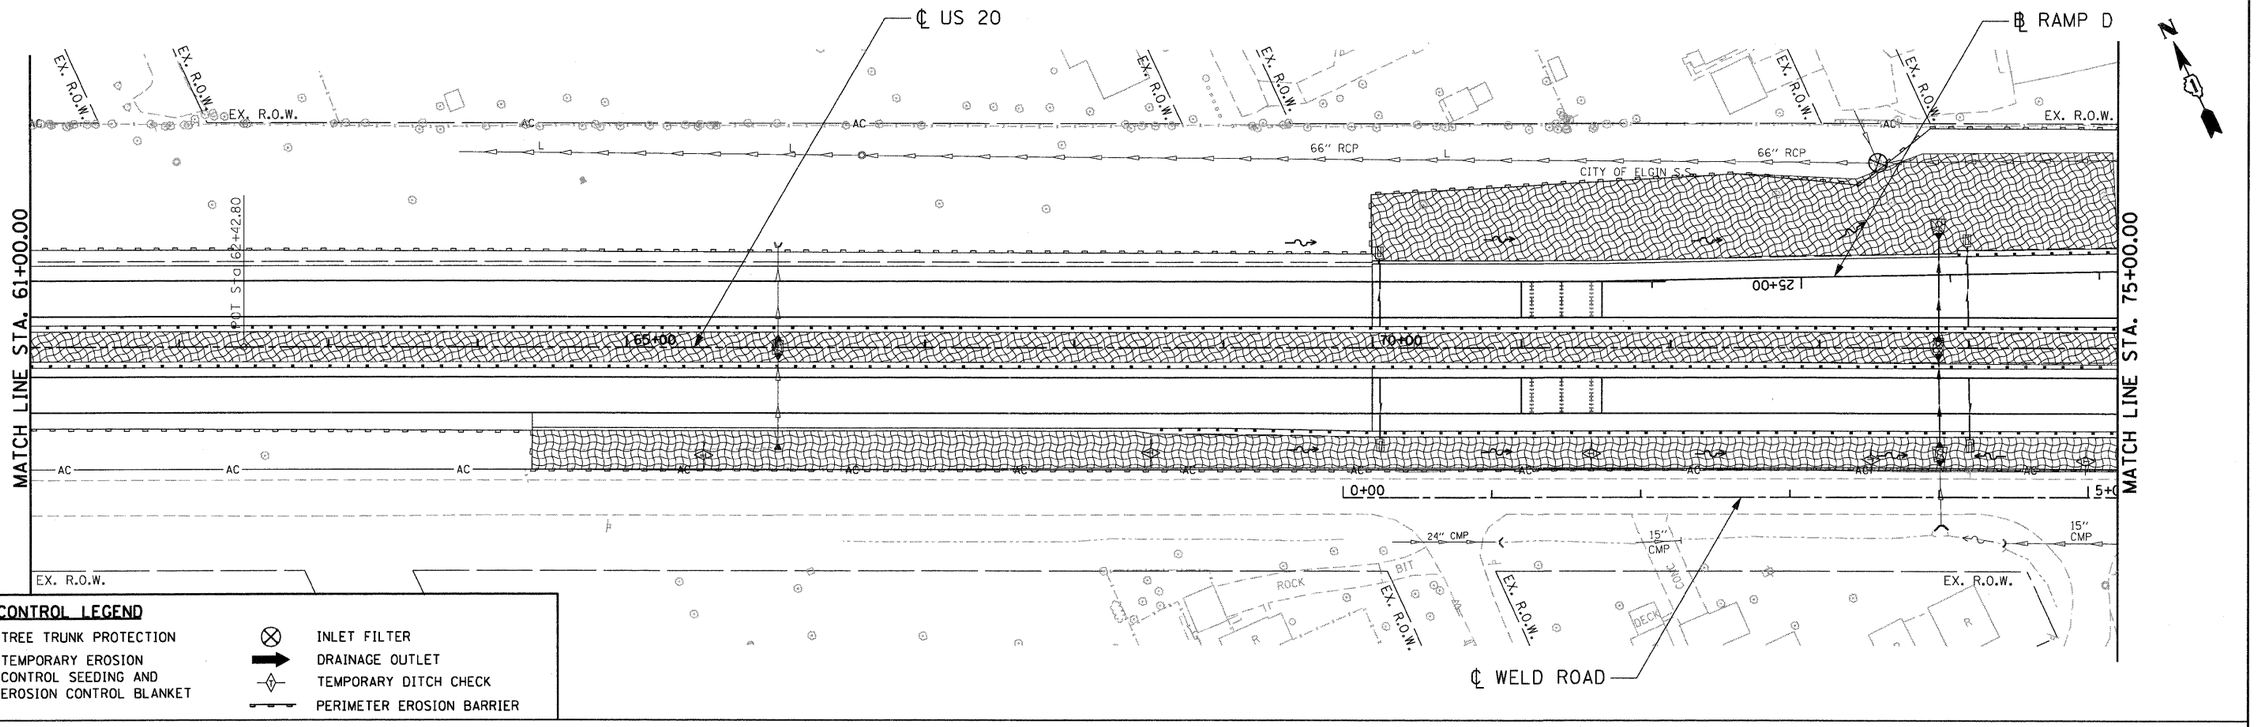

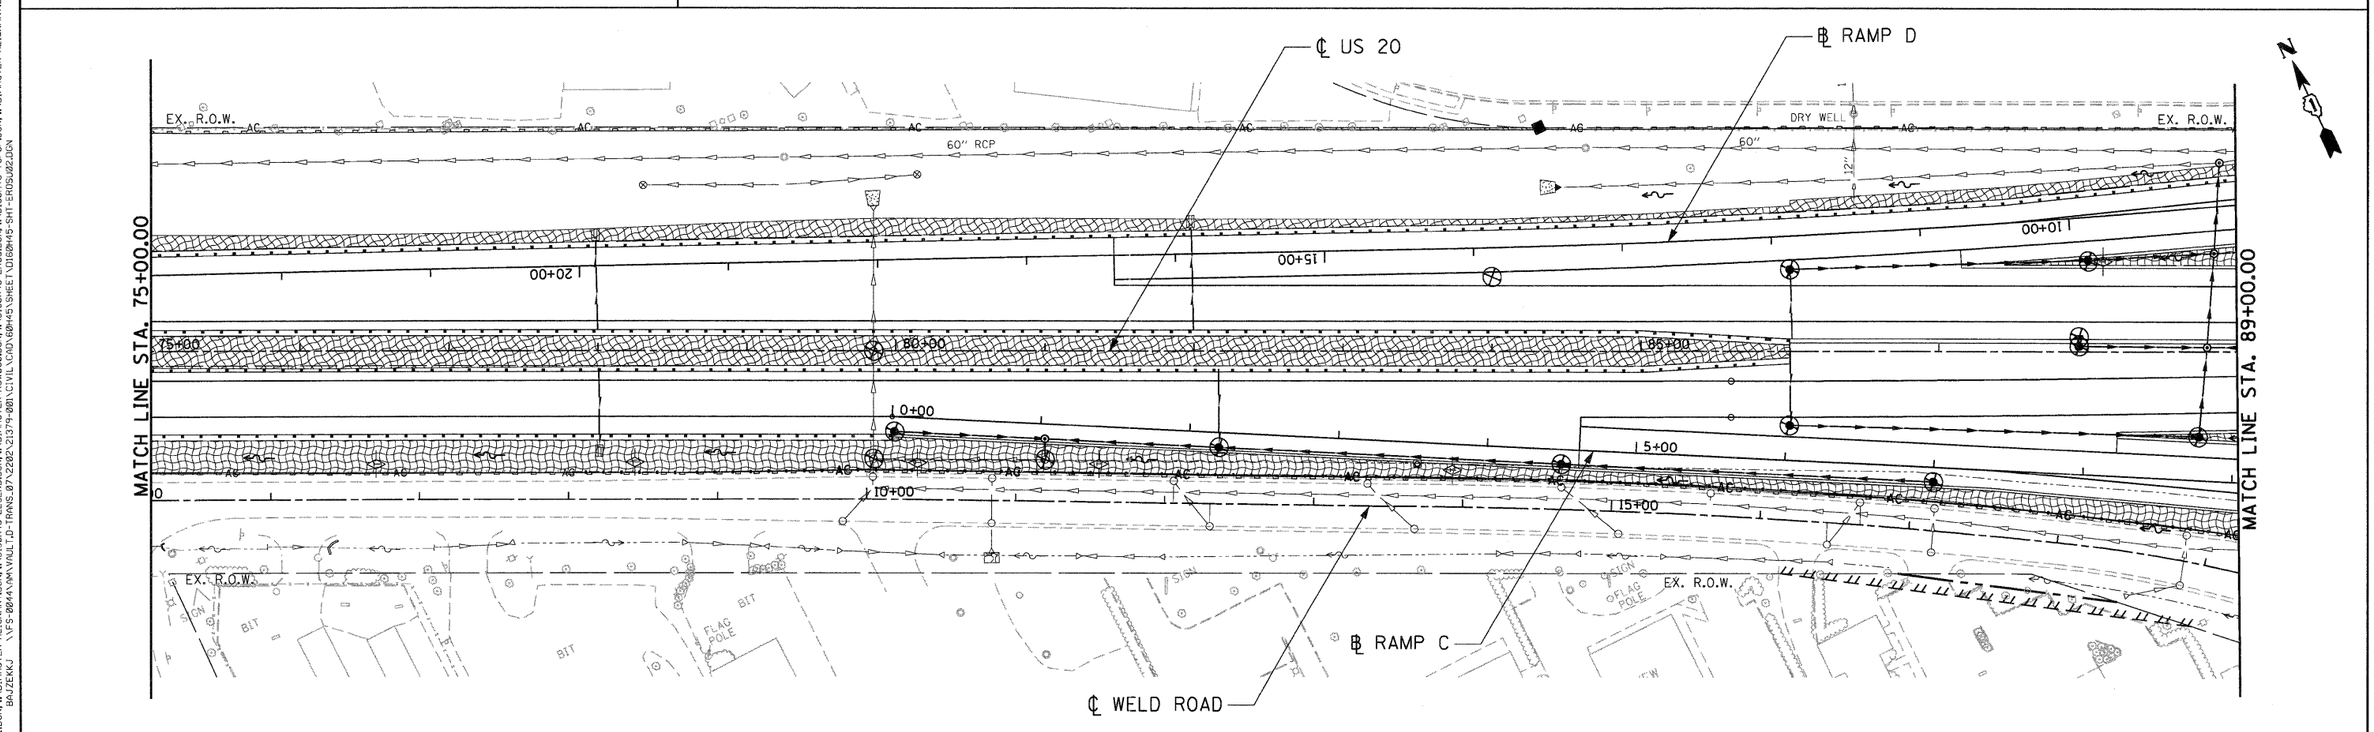

FILE NAME = $FILEL$	USER NAME = $USER$	DESIGNED - SLH	REVISED -	STATE OF ILLINOIS DEPARTMENT OF TRANSPORTATION FAP ROUTE 345 / US ROUTE 20	EROSION CONTROL PLAN U.S. ROUTE 20	F.A.P RTE. 345	SECTION 8R-R	COUNTY KANE	TOTAL SHEETS 794 / SHEET NO. 248
TENG TENG & ASSOCIATES, INC. ENGINEERS/ARCHITECTS/PLANNERS CHICAGO, ILLINOIS		DRAWN - JFS	REVISED -					CONTRACT NO. 60H45	
	PLOT SCALE = $SCALE$	CHECKED - TKL	REVISED -		SCALE: 1"=50' SHEET NO. OF SHEETS STA. 61+00.00 TO STA. 89+00.00	FED. ROAD DIST. NO.	ILLINOIS	FED. AID PROJECT	
	PLOT DATE = $DATE$	DATE - 12/16/11	REVISED -						