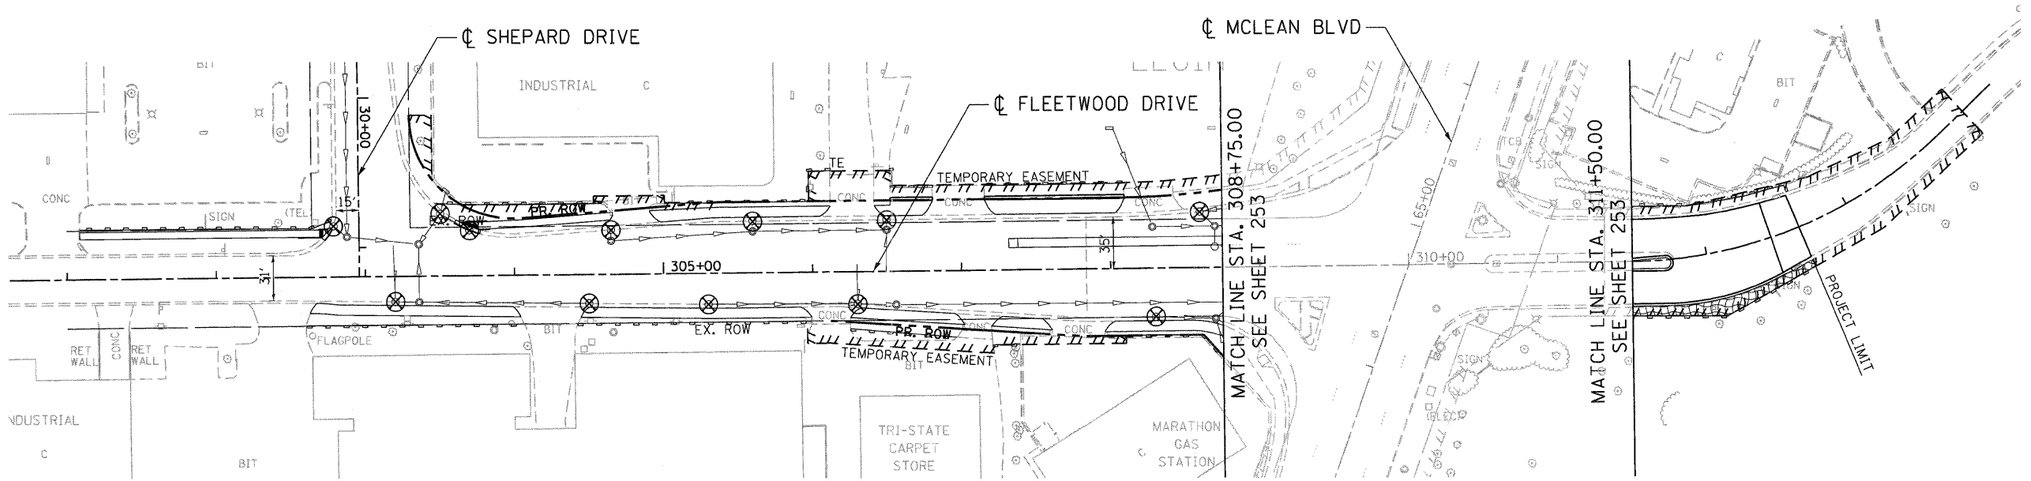

EROSION CONTROL LEGEND

- TREE TRUNK PROTECTION
- TEMPORARY EROSION CONTROL SEEDING AND EROSION CONTROL BLANKET
- INLET FILTER
- DRAINAGE OUTLET
- TEMPORARY DITCH CHECK
- PERIMETER EROSION BARRIER

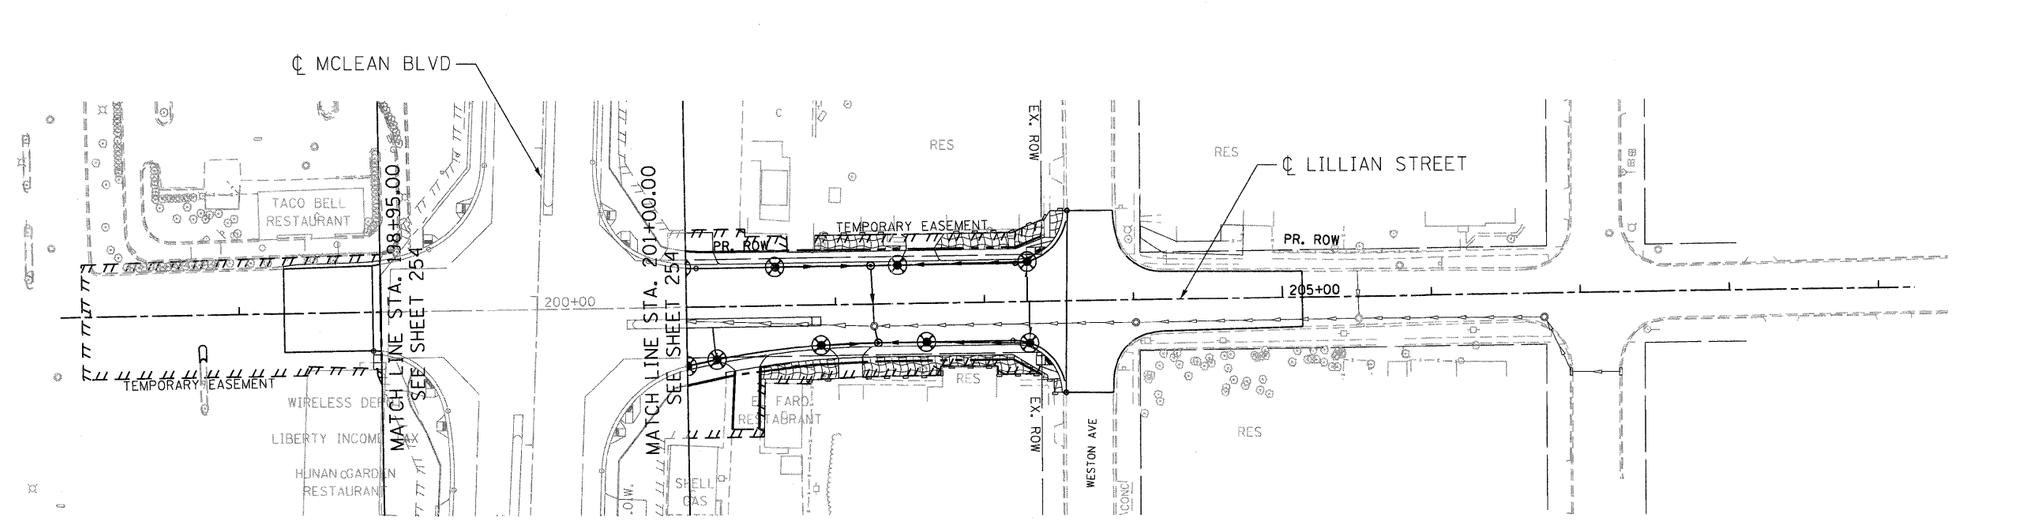

FILE NAME = $FILE$	USER NAME = $USER$	DESIGNED - SLH	REVISED -	**STATE OF ILLINOIS DEPARTMENT OF TRANSPORTATION** FAP ROUTE 345 / US ROUTE 20	**EROSION CONTROL PLAN FLEETWOOD DRIVE AND LILLIAN STREET**			F.A.P RTE.	SECTION	COUNTY	TOTAL SHEETS	SHEET NO.
		DRAWN - JFS	REVISED -					345	8R-R	KANE	794	252
TENG TENG & ASSOCIATES, INC. ENGINEERS/ARCHITECTS/PLANNERS CHICAGO, ILLINOIS	PLOT SCALE = $SCALE$	CHECKED - TKL	REVISED -							CONTRACT NO. 60H45		
	PLOT DATE = $DATE$	DATE - 12/16/11	REVISED -		SCALE: 1"=50'	SHEET NO. OF SHEETS	STA. 302+42.30 TO STA. 312+64.84	FED. ROAD DIST. NO.	ILLINOIS	FED. AID PROJECT		

\DIMASTER-ALIGNMNT.DGN, ..\D16BH45-EROS.DGN, ..\D16BH45-DRAINPR.DGN, ..\D16BH45-DESIGN.DGN, ..\DIMASTER-ROW050.DGN, ..\D16BH45-TOPOF.DGN, ..\D16BH45-DRAINP01.DGN, ..\D16BH45-LEGEND.DGN, ..\DIMASTER-ALIGNMNT.DGN, ..\D16BH45-EROS.DGN, ..\D16BH45-DESIGN.DGN, ..\DIMASTER-ROW050.DGN, ..\D16BH45-TOPOF.DGN, ..\D16BH45-DRAINP01.DGN, ..\D16BH45-LEGEND.DGN, ..\DIMASTER-ALIGNMNT.DGN, ..\D16BH45-EROS.DGN, ..\D16BH45-DESIGN.DGN, ..\DIMASTER-ROW050.DGN, ..\D16BH45-TOPOF.DGN, ..\D16BH45-DRAINP01.DGN, ..\D16BH45-LEGEND.DGN, ..\DIMASTER-ALIGNMNT.DGN, ..\D16BH45-EROS.DGN, ..\D16BH45-DESIGN.DGN, ..\DIMASTER-ROW050.DGN, ..\D16BH45-TOPOF.DGN, ..\D16BH45-DRAINP01.DGN, ..\D16BH45-LEGEND.DGN,
12-14-2011, 3:07:08P BKZECKA \\FS-SBN1\VAULT\PROJECTS\PROJECTS_07\C2DC2E3795-RBN\CIVIL\C4D\D16BH45\SHEET\D16BH45-SHT-EROSFBLD.DGN