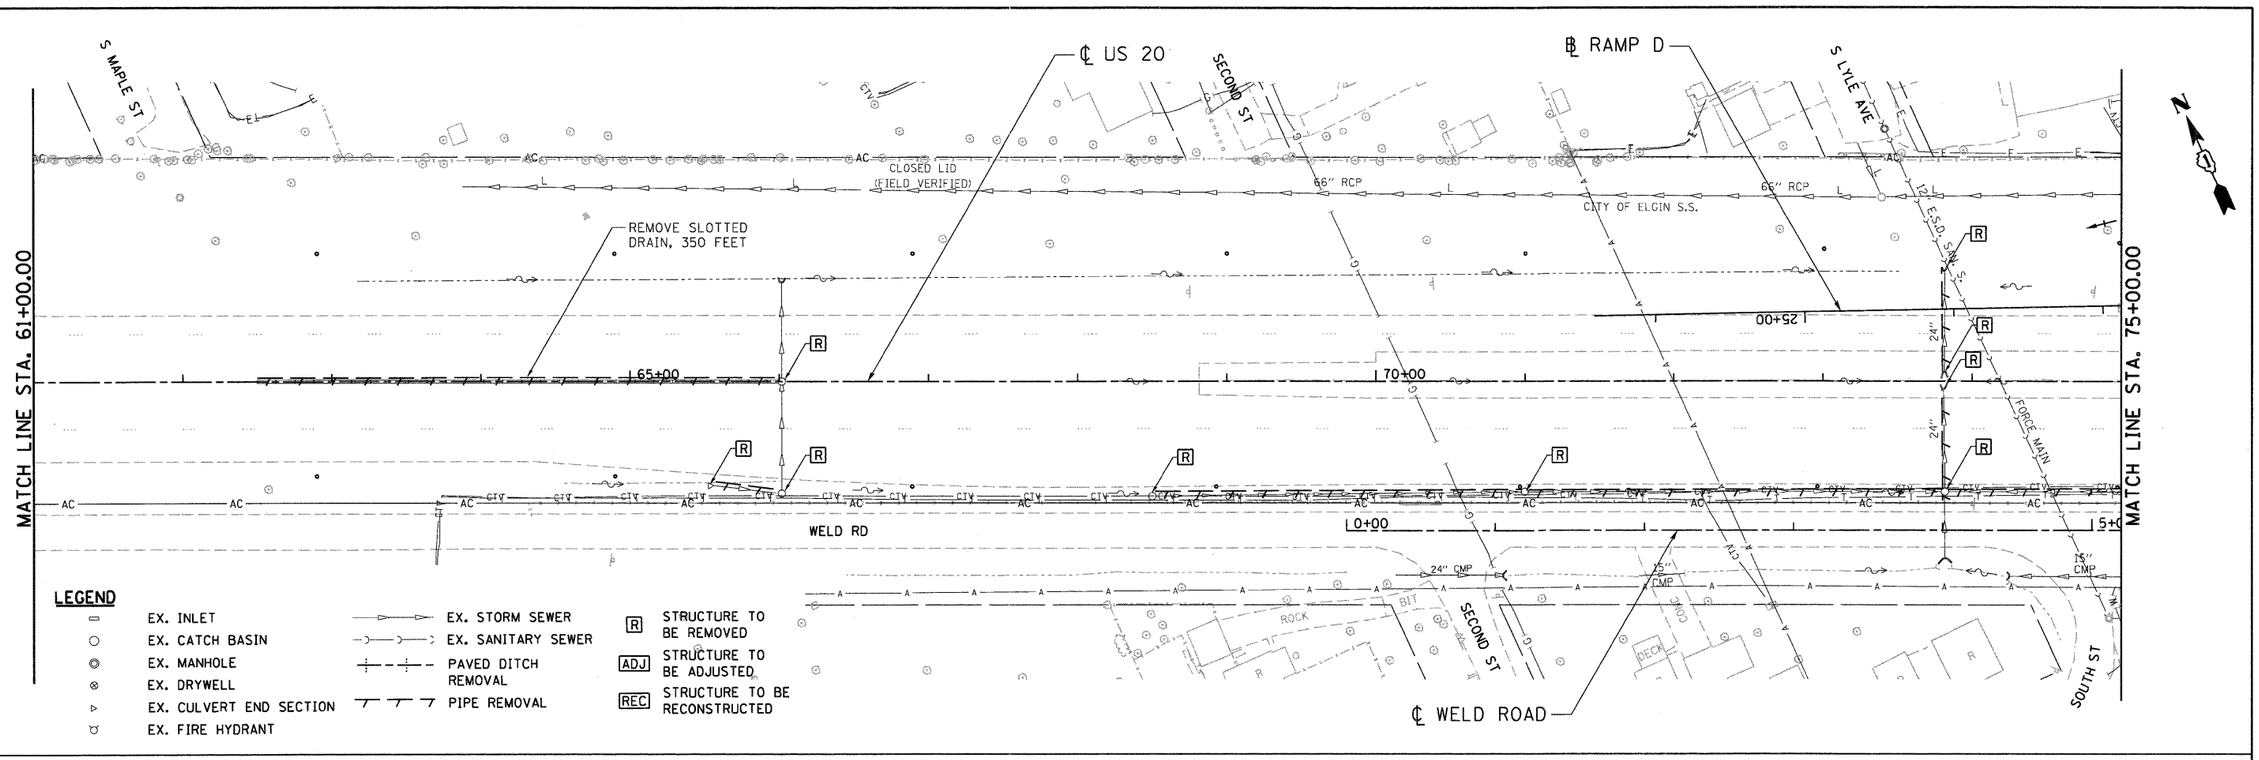

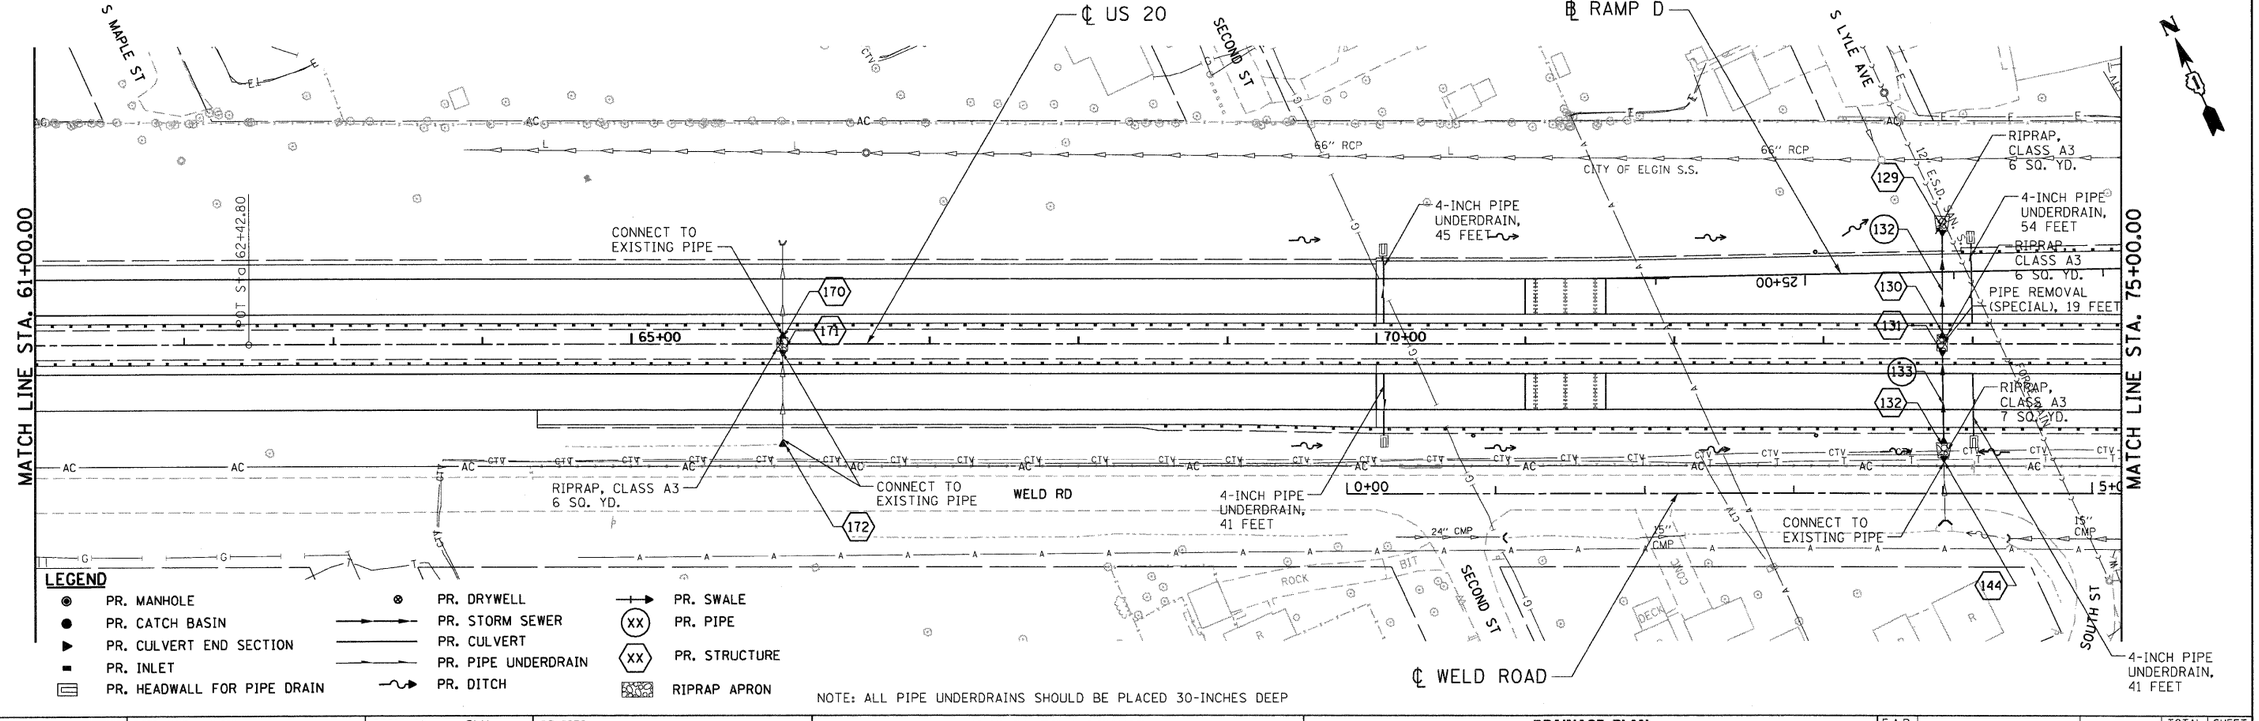

NOTE: ALL PIPE UNDERDRAINS SHOULD BE PLACED 30-INCHES DEEP

FILE NAME = $FILE$	USER NAME = $USER$	DESIGNED - SLH	REVISED -	**STATE OF ILLINOIS**
TENG TENG & ASSOCIATES, INC. ENGINEERS/ARCHITECTS/PLANNERS CHICAGO, ILLINOIS		DRAWN - JFS	REVISED -	**DEPARTMENT OF TRANSPORTATION**
	PLOT SCALE = $SCALE$	CHECKED - TKL	REVISED -	FAP ROUTE 345 / US ROUTE 20
	PLOT DATE = $DATE$	DATE - 12/16/11	REVISED -	

DRAINAGE PLAN
U.S. ROUTE 20

SCALE: 1"=50' | SHEET NO. OF SHEETS | STA. 61+00.00 TO STA. 75+00.00

F.A.P RTE.	SECTION	COUNTY	TOTAL SHEETS	SHEET NO.
345	8R-R	KANE	794	258
		CONTRACT NO. 60H45		
FED. ROAD DIST. NO.	ILLINOIS	FED. AID PROJECT		

...\D160H45-BORDER01.DGN ...\D1MASTER-ALIGNMNT.DGN ...\D160H45-DRAINP01.DGN ...\D160H45-DESIGN.DGN ...\D1MASTER-ROW050.DGN ...\D1MASTER-SUE.DGN ...\D160H45-TOPDE.DGN ...\D1MASTER-UTIL.DGN ...\D1MASTE
12-12-2011, 13:07:52 BAUZEKAJ \\FS-0004\VHAL\JP-THANS-87\22022\21379-001\CIVIL\CP01\60H45\SHEET\D160H45-SHT-DRAIN02.DGN