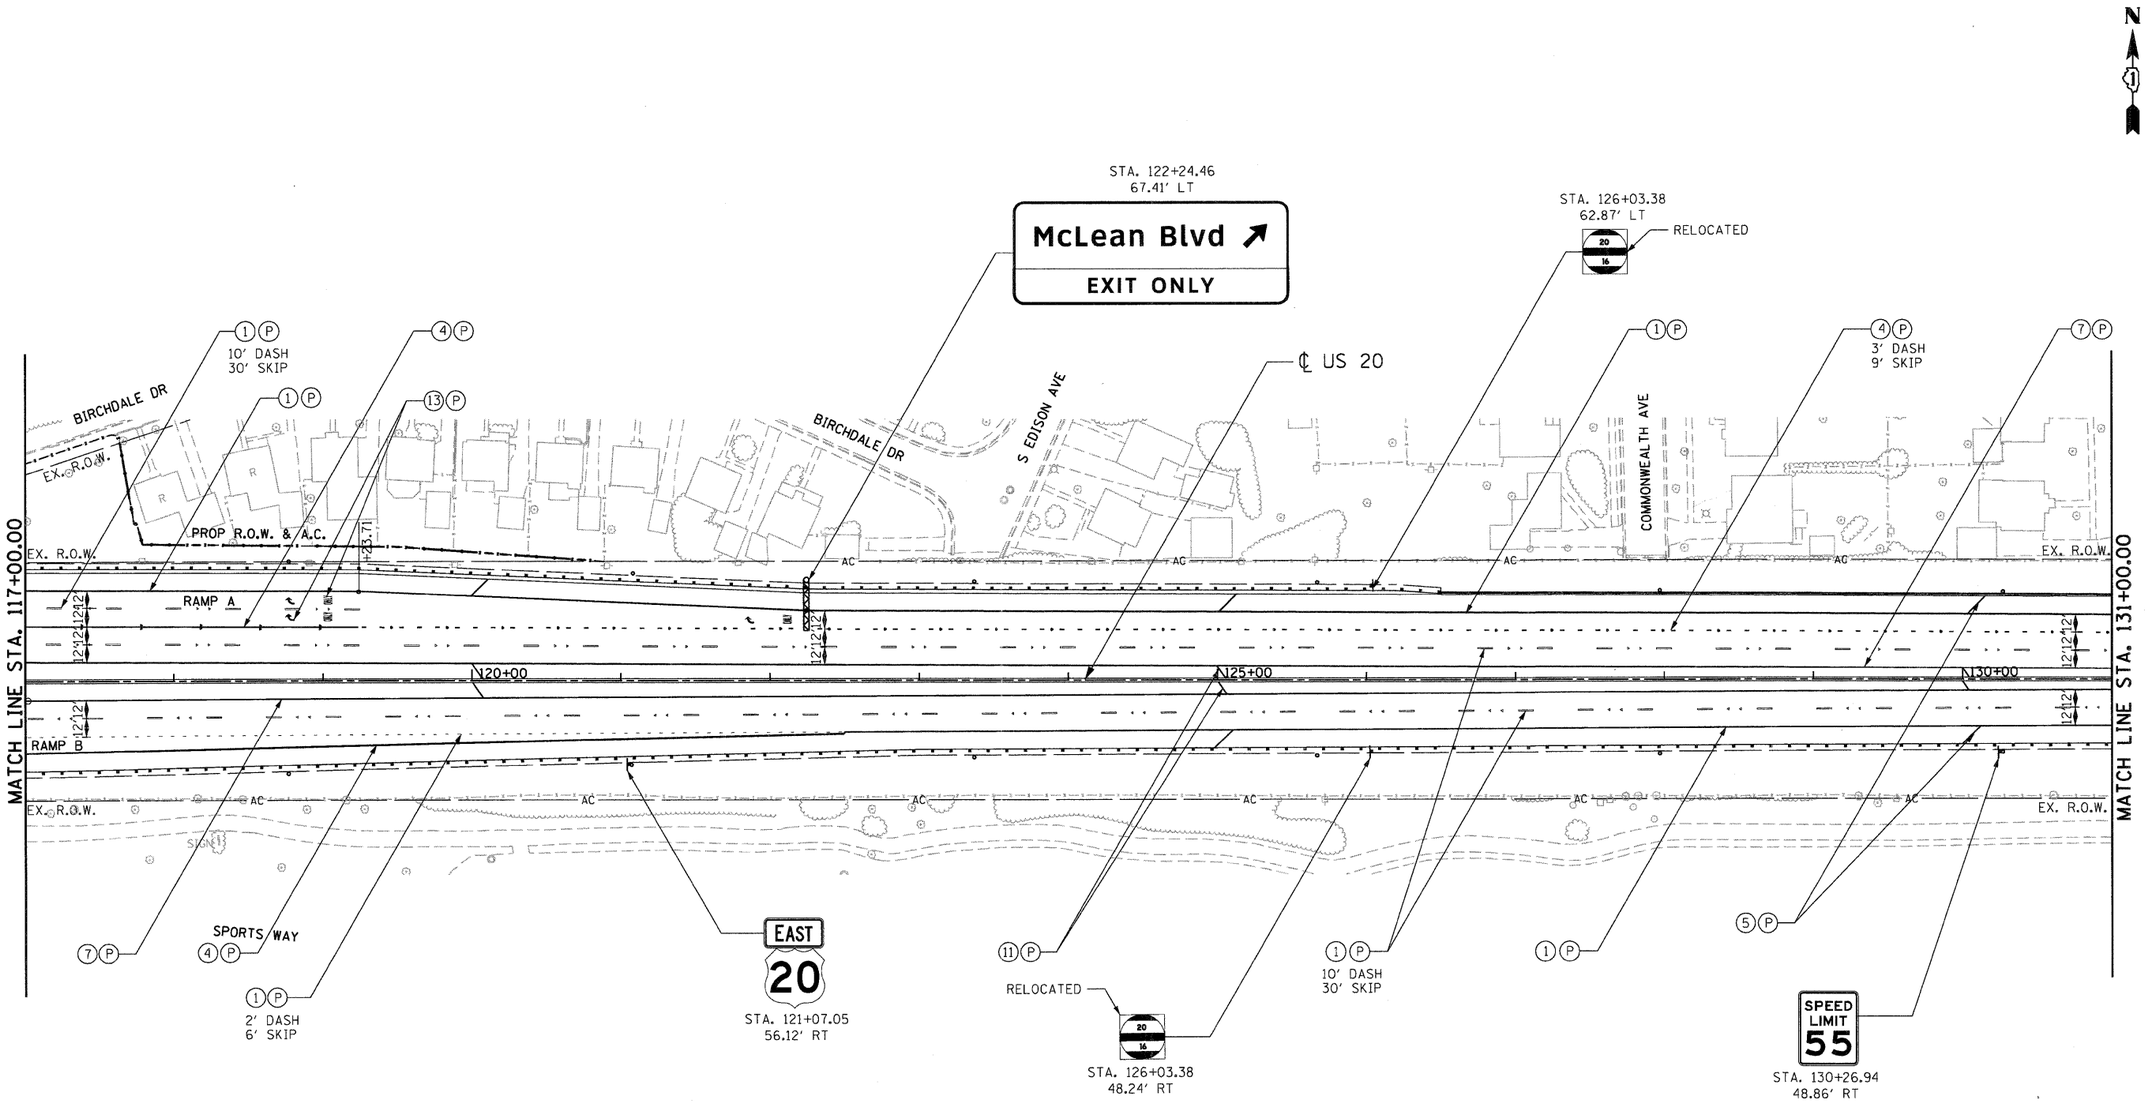

PAVEMENT MARKING LEGEND

1. PAVEMENT MARKING - LINE 4" WHITE
2. PAVEMENT MARKING - LINE 5" WHITE
3. PAVEMENT MARKING - LINE 6" WHITE
4. PAVEMENT MARKING - LINE 8" WHITE
5. PAVEMENT MARKING - LINE 12" WHITE
6. PAVEMENT MARKING - LINE 24" WHITE
7. PAVEMENT MARKING - LINE 4" YELLOW
8. PAVEMENT MARKING - LINE 5" YELLOW
9. PAVEMENT MARKING - LINE 6" YELLOW
10. PAVEMENT MARKING - LINE 8" YELLOW
11. PAVEMENT MARKING- LINE 12" YELLOW
12. PAVEMENT MARKING - DOUBLE LINE 4" YELLOW
13. PAVEMENT MARKING - LETTERS AND SYMBOLS

- RAISED REFLECTIVE PAVEMENT MARKERS (TWO-WAY AMBER)
- RAISED REFLECTIVE PAVEMENT MARKERS (ONE-WAY CRYSTAL)
- RAISED REFLECTIVE PAVEMENT MARKERS (ONE-WAY AMBER)

(P) POLYUREA PVT MK
(T) THPL PVT MK

SIGNING LEGEND

- EXISTING GROUND SIGN
- PROPOSED GROUND SIGN
- PROPOSED CANTILEVER
- SIGN EXISTING SIGN PANEL
- SIGN PROPOSED SIGN PANEL

NOTE

1. SEE DISTRICT DETAILS TC-12 AND TC-13 FOR ADDITIONAL PAVEMENT MARKING DETAILS. DISTRICT ONE DETAIL TC-12 SHALL APPLY TO THE PAVEMENT MARKING ON US ROUTE 20 EXCEPT THAT THE WIDTH OF THE LANE LINES SHALL BE 4". PAVEMENT MARKINGS AND REFLECTORS ARE SHOWN AT LONGITUDINAL PAVEMENT JOINTS. SEE DISTRICT DETAILS TC-12 AND TC-13 FOR LOCATION OF PAVEMENT MARKINGS AND REFLECTORS RELATIVE TO PAVEMENT JOINTS.

FILE NAME = $FILEL$
USER NAME = $USER$
PLOT SCALE = $SCALE$
PLOT DATE = $DATE$
TENG & ASSOCIATES, INC. ENGINEERS/ARCHITECTS/PLANNERS CHICAGO, ILLINOIS
DESIGNED - AMB
DRAWN - AMB
CHECKED - DDH
DATE - 12/16/11
REVISED -

STATE OF ILLINOIS
DEPARTMENT OF TRANSPORTATION
FAP ROUTE 345 / US ROUTE 20

PAVEMENT MARKING AND SIGNING PLANS
U.S. ROUTE 20

SCALE: 1"=50' | SHEET NO. OF | STA. 117+00.00 TO STA. 131+00.00

F.A.P RTE.	SECTION	COUNTY	TOTAL SHEETS	SHEET NO.
345	8R-R	KANE	794	350
		CONTRACT NO. 60H45		
FED. ROAD DIST. NO.	ILLINOIS	FED. AID PROJECT		

\D168H45-BORDER01.DGN, \D1MASTER-ALIGNMNT.DGN, \D168H45-LEGEND.DGN, \D1MASTER-ROW05B.DGN, \D168H45-PMK.DGN, \D168H45-TOPO1.DGN, \D168H45-DESIGN.DGN, \D168H45-SIGNSPOL.DGN, \D1MASTER-ROW05B.DGN, \D168H45-LIGHT.DGN, \D168H45-TS.DGN
12-12-2011, 13:47:34
BVZEEKU \\FS-6244-HWY\VOL1\PJ-TRANS_07-2202-2379-00R\CIVIL\CAD-168H45 SHEET\D168H45-SHT-PMKUP6.DGN