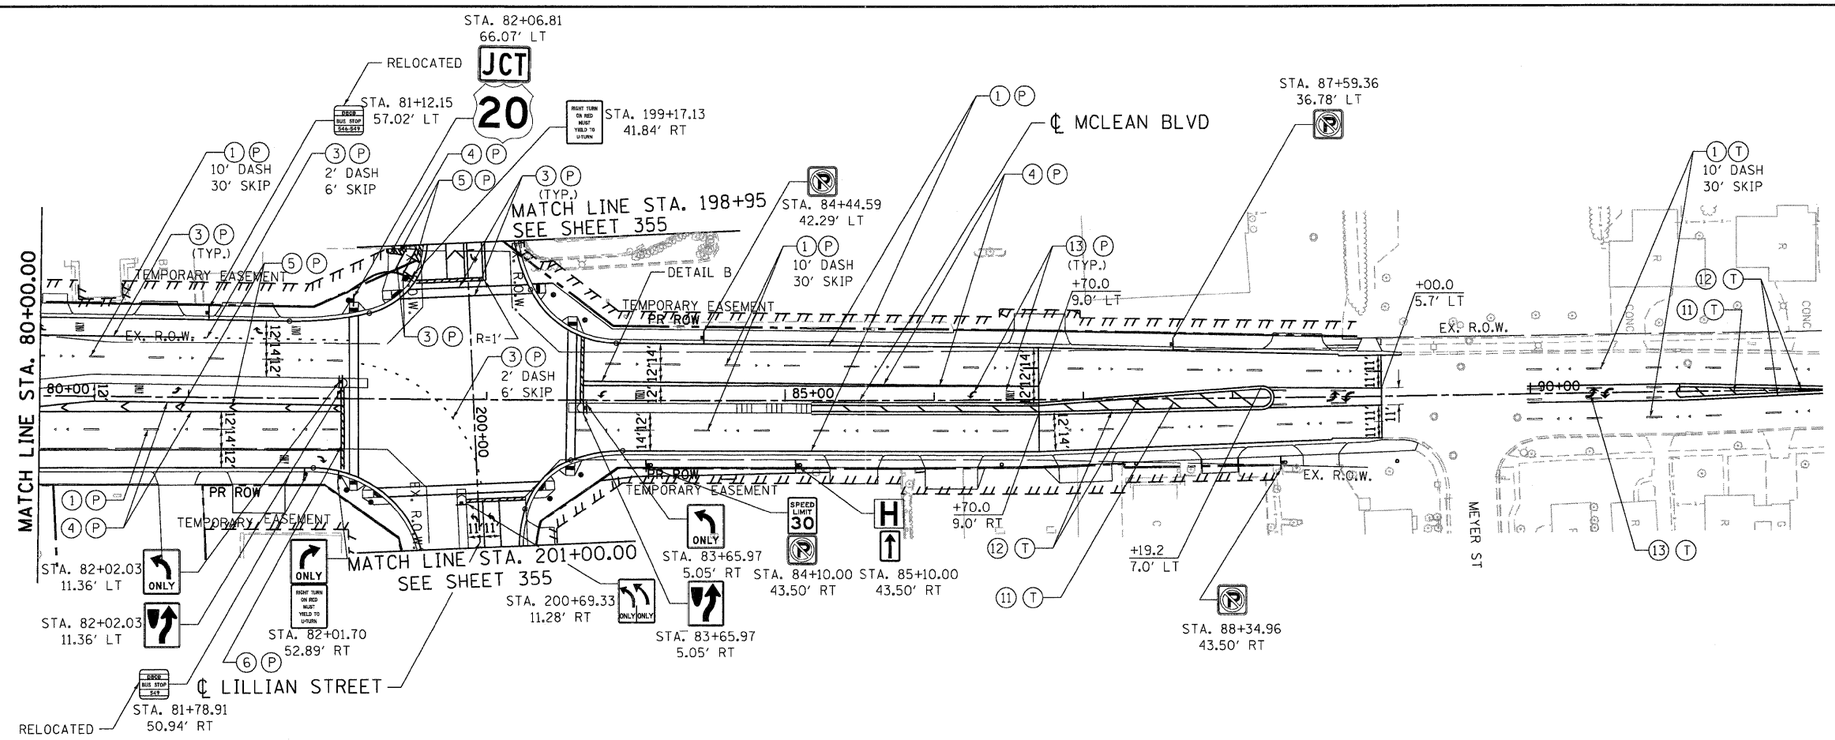

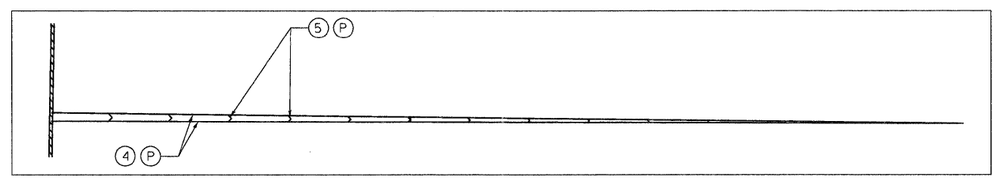

DETAIL B

PAVEMENT MARKING LEGEND

1. PAVEMENT MARKING - LINE 4" WHITE
2. PAVEMENT MARKING - LINE 5" WHITE
3. PAVEMENT MARKING - LINE 6" WHITE
4. PAVEMENT MARKING - LINE 8" WHITE
5. PAVEMENT MARKING - LINE 12" WHITE
6. PAVEMENT MARKING - LINE 24" WHITE
7. PAVEMENT MARKING - LINE 4" YELLOW
8. PAVEMENT MARKING - LINE 5" YELLOW
9. PAVEMENT MARKING - LINE 6" YELLOW
10. PAVEMENT MARKING - LINE 8" YELLOW
11. PAVEMENT MARKING- LINE 12" YELLOW
12. PAVEMENT MARKING - DOUBLE LINE 4" YELLOW
13. PAVEMENT MARKING - LETTERS AND SYMBOLS

- (P) POLYUREA PVT MK
- (T) THPL PVT MK
- RAISED REFLECTIVE PAVEMENT MARKERS (TWO-WAY AMBER)
- RAISED REFLECTIVE PAVEMENT MARKERS (ONE-WAY CRYSTAL)
- RAISED REFLECTIVE PAVEMENT MARKERS (ONE-WAY AMBER)

SIGNING LEGEND

- EXISTING GROUND SIGN
- PROPOSED GROUND SIGN
- PROPOSED CANTILEVER
- SIGN — EXISTING SIGN PANEL
- SIGN — PROPOSED SIGN PANEL

NOTE

1. SEE DISTRICT DETAILS TC-12 AND TC-13 FOR ADDITIONAL PAVEMENT MARKING DETAILS. DISTRICT ONE DETAIL TC-12 SHALL APPLY TO THE PAVEMENT MARKING ON US ROUTE 20 EXCEPT THAT THE WIDTH OF THE LANE LINES SHALL BE 4". PAVEMENT MARKINGS AND REFLECTORS ARE SHOWN AT LONGITUDINAL PAVEMENT JOINTS. SEE DISTRICT DETAILS TC-12 AND TC-13 FOR LOCATION OF PAVEMENT MARKINGS AND REFLECTORS RELATIVE TO PAVEMENT JOINTS.

FILE NAME = $FILEL$	USER NAME = $USER$	DESIGNED - AMB	REVISED -	STATE OF ILLINOIS DEPARTMENT OF TRANSPORTATION FAP ROUTE 345 / US ROUTE 20	PAVEMENT MARKING AND SIGNING PLANS MCLEAN BOULEVARD				F.A.P RTE.	SECTION	COUNTY	TOTAL SHEETS	SHEET NO.
		DRAWN - AMB	REVISED -						345	8R-R	KANE	794	354
TENG & ASSOCIATES, INC. ENGINEERS/ARCHITECTS/PLANNERS CHICAGO, ILLINOIS	PLOT SCALE = $SCALE$	CHECKED - DDH	REVISED -								CONTRACT NO. 60H45		
	PLOT DATE = $DATE$	DATE - 12/16/11	REVISED -		SCALE: 1"=50'	SHEET NO. OF SHEETS	STA. 80+00.00	TO STA. 89+00.00	FED. ROAD DIST. NO.	ILLINOIS	FED. AID PROJECT		

\D160H45-DESIGN.DGN, \D1MASTER-ALIGNMNT.DGN, \D160H45-LEGEND.DGN, \D1MASTER-ROWBSE.DGN, \D160H45-PWK.DGN, \D160H45-TOPOF.DGN, \D160H45-DESIGN.DGN,
BAYZEKAG \\FS-B04A\MYVOL(D:)\PWKS.87\22022\2379-B01\CIVIL\CAD\60H45\SHEET\D160H45-SH1-PWKWZ.DGN
12-14-2011, 13:20:04