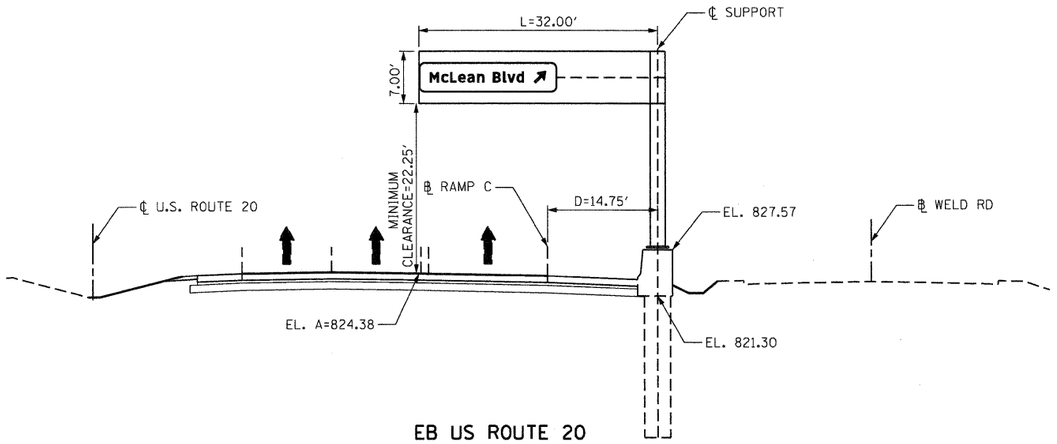

EB US ROUTE 20
STA. 83+50.00
1C045U020R015.1
(LOOKING EAST)

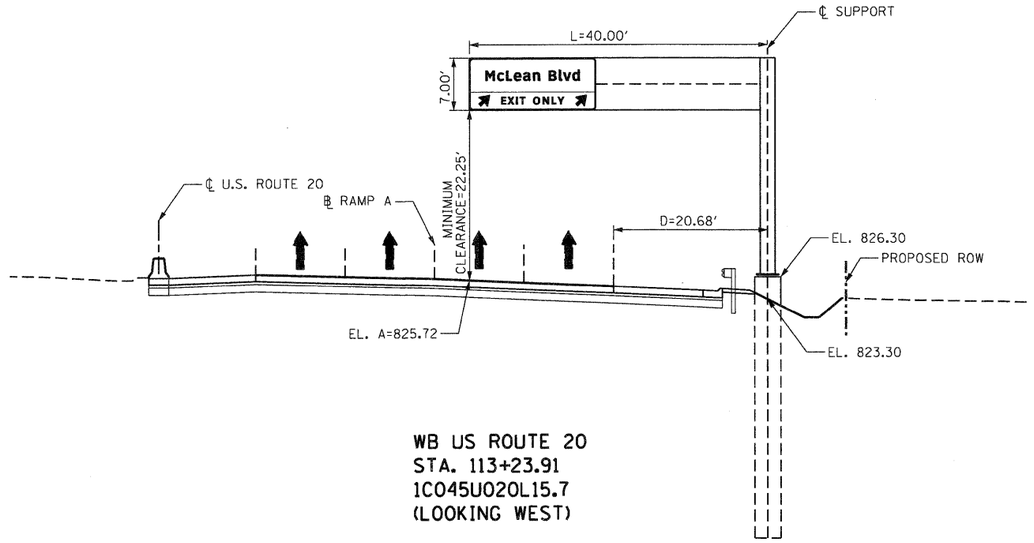

WB US ROUTE 20
STA. 113+23.91
1C045U020L15.7
(LOOKING WEST)

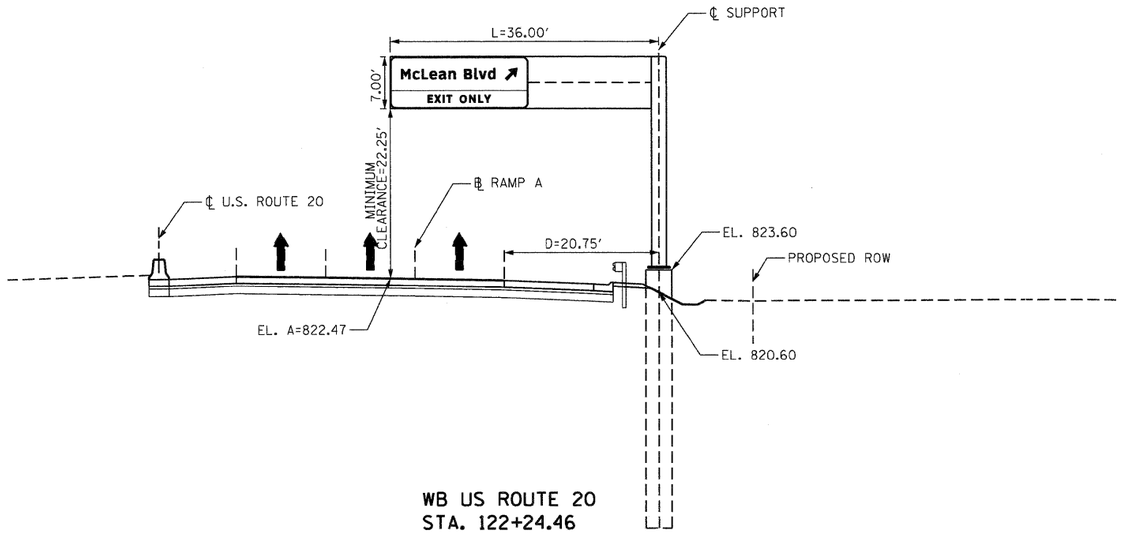

WB US ROUTE 20
STA. 122+24.46
1C045U020L015.8
(LOOKING WEST)

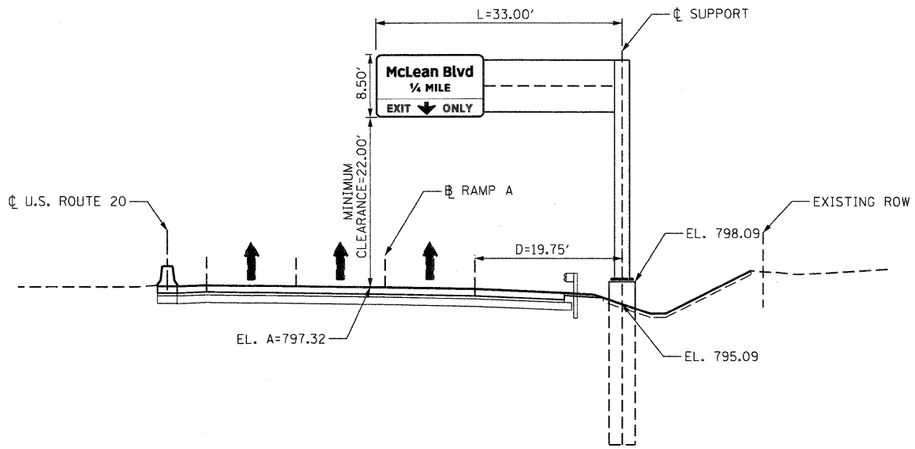

WB US ROUTE 20
STA. 135+24.28
1C045U020L016.0
(LOOKING WEST)

..\D160H45-BORDER01.DGN ..\D160H45-SIGNSXSLDGN ..\D160H45-SIGNSXSLDGN ..\D160H45-SIGNSXSLDGN ..\D160H45-SIGNSXSLDGN ..\D160H45-SIGNSXSLDGN
12-12-2011, 13:28:19 BHZERKO \\VFS-DBM14\MAY\VHALL\D-TRANS_07\22822\21379-001\CIVIL\CAD\60H45\SHEET\D160H45-SH-SIGNDET120.DGN

FILE NAME = $FILEL$	USER NAME = $USER$	DESIGNED - AMB	REVISED -	
		DRAWN - AMB	REVISED -	
TENG & ASSOCIATES, INC. ENGINEERS/ARCHITECTS/PLANNERS CHICAGO, ILLINOIS	PLOT SCALE = $SCALE$	CHECKED - MDB	REVISED -	
	PLOT DATE = $DATE$	DATE - 12/16/11	REVISED -	

STATE OF ILLINOIS
DEPARTMENT OF TRANSPORTATION
FAP ROUTE 345 / US ROUTE 20

CANTILEVER SIGN STRUCTURES
ELEVATION DETAILS
U.S. ROUTE 20

SCALE: N.T.S. | SHEET NO. OF | STA. TO STA.

F.A.P RTE.	SECTION	COUNTY	TOTAL SHEETS	SHEET NO.
345	8R-R	KANE	794	356
		CONTRACT NO. 60H45		
FED. ROAD DIST. NO.	ILLINOIS	FED. AID PROJECT		