SIGN DETAIL
1:40

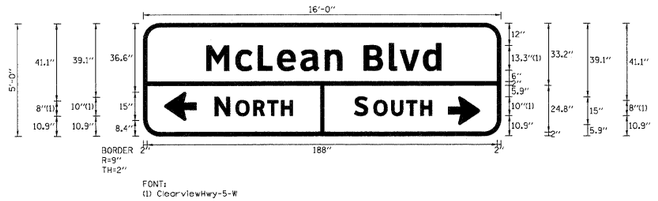

SIGN NUMBER	name
WIDTH x HGHT.	16'-0" x 5'-0"
BORDER WIDTH	2"
CORNER RADIUS	9"
MOUNTING	Overhead
BACKGROUND	TYPE: Reflective
	COLOR: Green
LEGEND/BORDER	TYPE: Reflective
	COLOR: White/White

SYMBOL	ROT	X	Y	WID	HT
ARSHRT	180	11.4	8.4	15	16.9
ARSHRT	0	163.8	5.9	15	16.9

Panel Style: guide_fwy_advance_a.ssi
Dimensions are in inches.tenths

Letter locations are panel edge to lower left corner

LETTER POSITIONS (X)

M	c	L	e	a	n		B	l	v	d	LENGTH	SERIESSIZE
33.9	49.5	61.5	72	84.5	97.5	106.7	118.5	132	138	150.3		ClearviewHwy-5-W
											126	13.3\10.8
N	O	R	T	H								ClearviewHwy-5-W
38.3	49.6	59.1	66.6	74.1							42	10,8
S	O	U	T	H								ClearviewHwy-5-W
113.3	123.6	133.2	141.2	148.7							41.5	10,8

SIGN DETAIL
1:40

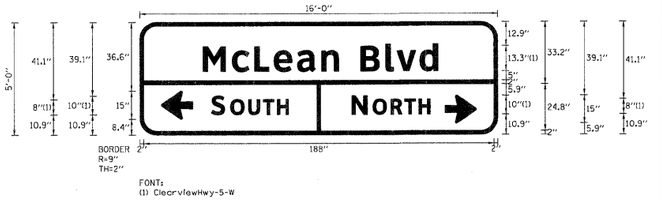

SIGN NUMBER	name
WIDTH x HGHT.	16'-0" x 5'-0"
BORDER WIDTH	2"
CORNER RADIUS	9"
MOUNTING	Overhead
BACKGROUND	TYPE: Reflective
	COLOR: Green
LEGEND/BORDER	TYPE: Reflective
	COLOR: White/White

SYMBOL	ROT	X	Y	WID	HT
ARSHRT	180	11.4	8.4	15	16.9
ARSHRT	0	163.8	5.9	15	16.9

Panel Style: guide_fwy_advance_a.ssi
Dimensions are in inches.tenths

Letter locations are panel edge to lower left corner

LETTER POSITIONS (X)

M	c	L	e	a	n		B	l	v	d	LENGTH	SERIESSIZE
33.9	49.5	61.5	72	84.5	97.5	106.7	118.5	132	138	150.3		ClearviewHwy-5-W
											126	13.3\10.8
S	O	U	T	H								ClearviewHwy-5-W
38.3	48.6	58.1	66.1	73.7							41.5	10,8
N	O	R	T	H								ClearviewHwy-5-W
113.8	125.1	134.6	142.1	149.6							42	10,8

SIGN DETAIL
1:30

SIGN NUMBER	name
WIDTH x HGHT.	7'-6" x 3'-6"
BORDER WIDTH	2"
CORNER RADIUS	9"
MOUNTING	Ground
BACKGROUND	TYPE: Reflective
	COLOR: Green
LEGEND/BORDER	TYPE: Reflective
	COLOR: White/White

SYMBOL	ROT	X	Y	WID	HT

Panel Style: guide_fwy_advance_a.ssi
Dimensions are in inches.tenths

Letter locations are panel edge to lower left corner

LETTER POSITIONS (X)

M	a	r	e	n	g	o																	LENGTH	SERIESSIZE
9	18.3	26.1	31.2	39.1	45.7	54.5																		ClearviewHwy-5-W
2	5																						61.7	86.5
67.1	74.5																							ClearviewHwy-5-W
R	o	c	k	f	o	r	d																12.8	8
9	16.7	24.7	31.8	38.5	43.8	52	57.2																	ClearviewHwy-5-W
5	0																						54	86.5
67.1	74.6																							ClearviewHwy-5-W
																							14	8

SIGN DETAIL
1:30

SIGN NUMBER	name
WIDTH x HGHT.	7'-6" x 5'-6"
BORDER WIDTH	2"
CORNER RADIUS	6"
MOUNTING	Ground
BACKGROUND	TYPE: Reflective
	COLOR: Green
LEGEND/BORDER	TYPE: Reflective
	COLOR: White/White

SYMBOL	ROT	X	Y	WID	HT
ARLONG	0	31.2	6	12	27.6

Panel Style: guide_fwy_advance_a.ssi
Dimensions are in inches.tenths

FONT:
(1) ClearviewHwy-5-W

Letter locations are panel edge to lower left corner

LETTER POSITIONS (X)

E	l	g	i	n																			LENGTH	SERIESSIZE
30.7	37.7	41.8	49.8	53.8																				ClearviewHwy-5-W
C	o	m	m	u	n	i	t	y															28.6	86.5
10.6	18.6	26.8	38.1	49.4	57.1	64.8	68.2	73.2																ClearviewHwy-5-W
C	o	l	l	e	g	e																	68.9	86.5
22	30	38.2	42.6	46.6	54.3	62.1																		ClearviewHwy-5-W
																							46	86.5

\\D16BH45-BORDER01.DGN ..\D16BH45-SIGNSP01.DGN ..\D16BH45-SIGNSP01.DGN ..\D16BH45-SIGNSP01.DGN ..\D16BH45-SIGNSP01.DGN
12-12-2011 13:21:43 BRZEEKAJ \\FS-2DATA\PWORK\LTJF TRANS_DT_2\2262-2173\400\CIVIL\CAD\2BH45_SHEET\D16BH45-SHT-SIGNDET_U17.DGN

FILE NAME = $FILE$	USER NAME = $USER$	DESIGNED - AMB	REVISED -
		DRAWN - AMB	REVISED -
	PLOT SCALE = $SCALE$	CHECKED - DDH	REVISED -
TENG TENG & ASSOCIATES, INC. ENGINEERS/ARCHITECTS/PLANNERS CHICAGO, ILLINOIS	PLOT DATE = $DATE$	DATE - 12/16/11	REVISED -

STATE OF ILLINOIS
DEPARTMENT OF TRANSPORTATION
FAP ROUTE 345 / US ROUTE 20

SIGN PANEL DETAILS I

SCALE: N.T.S. | SHEET NO. OF | STA. TO STA.

F.A.P RTE.	SECTION	COUNTY	TOTAL SHEETS	SHEET NO.
345	8R-R	KANE	794	372
		CONTRACT NO. 60H45		
FED. ROAD DIST. NO.	ILLINOIS	FED. AID PROJECT		