LANDSCAPE LEGEND-TURF

- TOPSOIL FURNISH AND PLACE, 6" SODDING, SALT TOLERANT
- SEEDING, CLASS 4 WITH COMPOST FURNISH AND PLACE, 2" PLUS TOPSOIL FURNISH AND PLACE, 4" AND EROSION CONTROL BLANKET
- TOPSOIL FURNISH AND PLACE, 6" SEEDING CLASS 2A WITH EROSION CONTROL BLANKET
- SEEDING, CLASS 4B MODIFIED WITH COMPOST FURNISH AND PLACE, 2" PLUS TOPSOIL FURNISH AND PLACE, 4" AND MULCH, METHOD 2

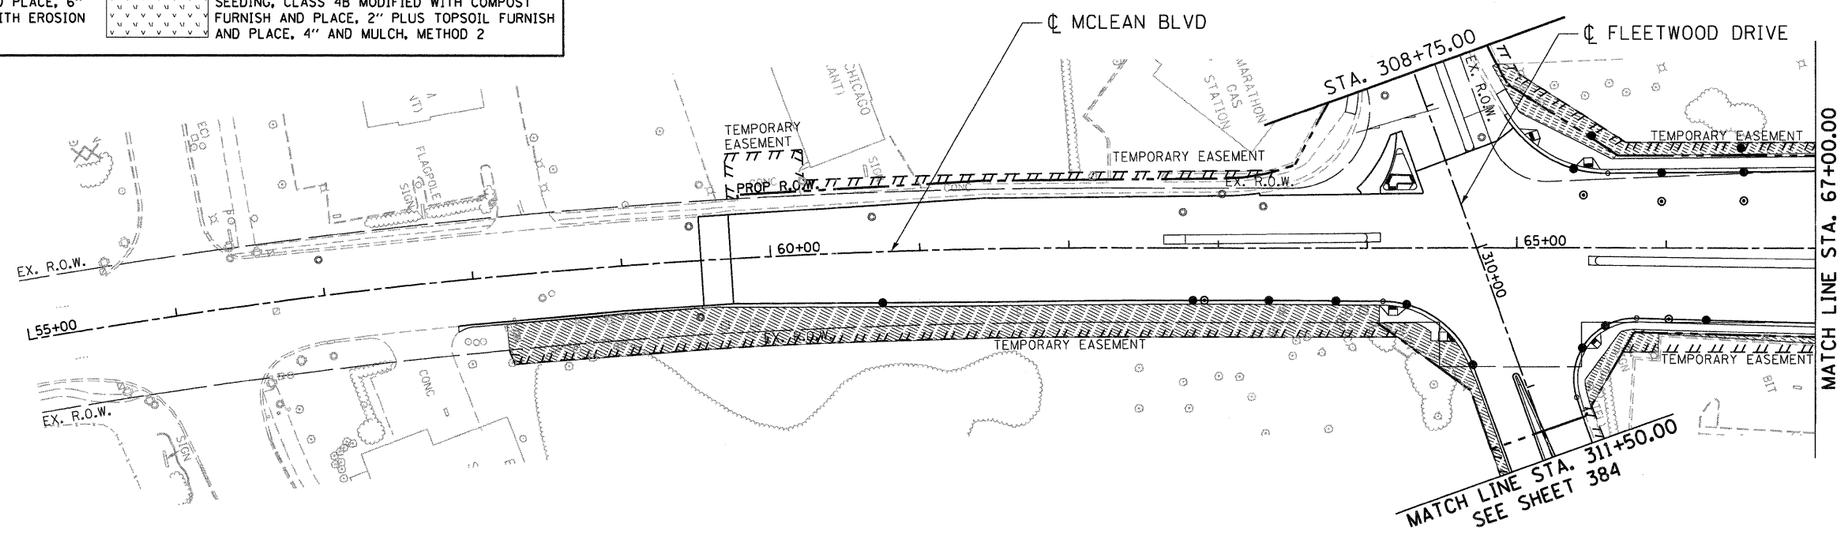

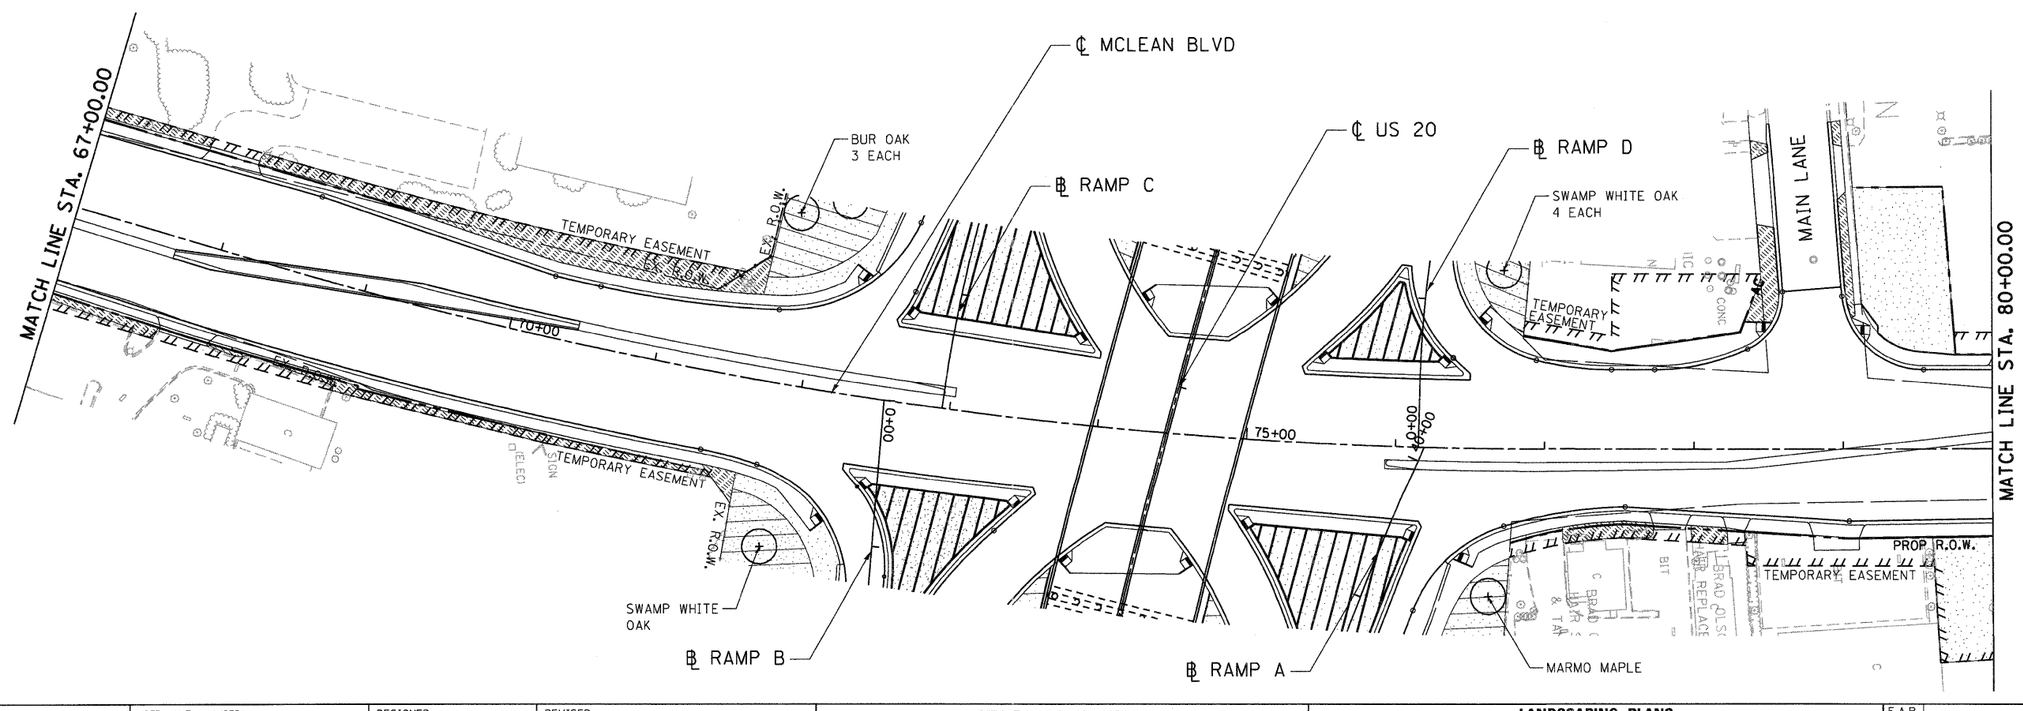

FILE NAME = $FILEL$	USER NAME = $USER$	DESIGNED -	REVISED -
		DRAWN - JFS	REVISED -
TENG & ASSOCIATES, INC. ENGINEERS/ARCHITECTS/PLANNERS CHICAGO, ILLINOIS	PLOT SCALE = $SCALE$	CHECKED - DDH	REVISED -
	PLOT DATE = $DATE$	DATE - 12/16/11	REVISED -

STATE OF ILLINOIS
DEPARTMENT OF TRANSPORTATION
FAP ROUTE 345 / US ROUTE 20

LANDSCAPING PLANS
MCLEAN BOULEVARD

SCALE: 1"=50' | SHEET NO. OF SHEETS | STA. 55+00.00 TO STA. 80+00.00

F.A.P RTE.	SECTION	COUNTY	TOTAL SHEETS	SHEET NO.
345	8R-R	KANE	794	382
		CONTRACT NO. 60H45		
FED. ROAD DIST. NO.	ILLINOIS	FED. AID PROJECT		

..\D160H45-LNDSCPP01.DGN, ..\DIMASTER-ALIGNMNT.DGN, ..\D160H45-LEGEND.DGN, ..\DIMASTER-ROW050.DGN, ..\D160H45-LNDSCPP01.DGN, ..\D160H45-TOPOF.DGN, ..\D160H45-DESIGN.DGN, ..\D160H45-DESIGN.DGN, ..\D160H45-BORDER01.DGN, ..\DIMASTER-ALIGNMNT.DGN, ..\DIMASTER-ROW050.DGN, ..\D160H45-DRAINP01.DGN, ..\D160H45-TOPOF.DGN, ..\D160H45-SHT-LNDSCPP01.DGN
12-12-2011, 13:22:45 BAJZEKKJ \\FS-BDA1\PW\VAULT\TRANS_07\2202\2137-001\CIVIL\CAD\60H45\SHEET\D160H45-SHT-LNDSCPP01.DGN