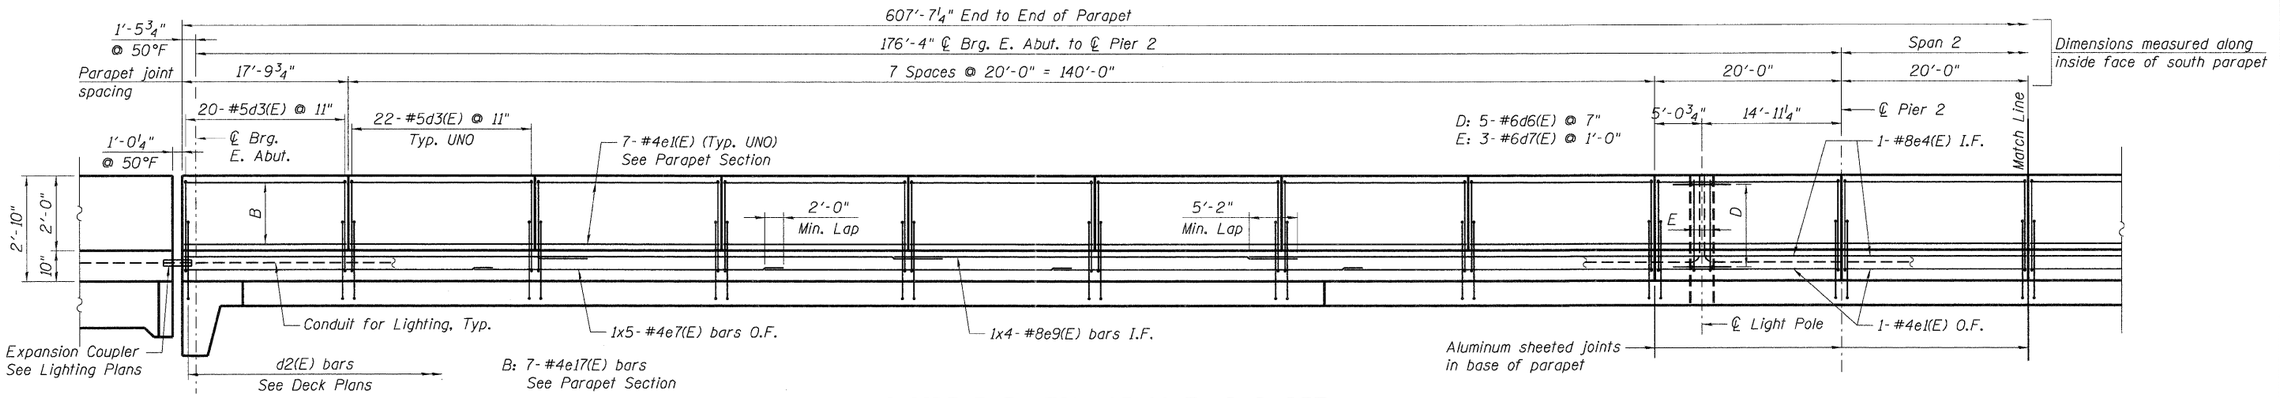

INSIDE ELEVATION OF SOUTH PARAPET

(Looking South)

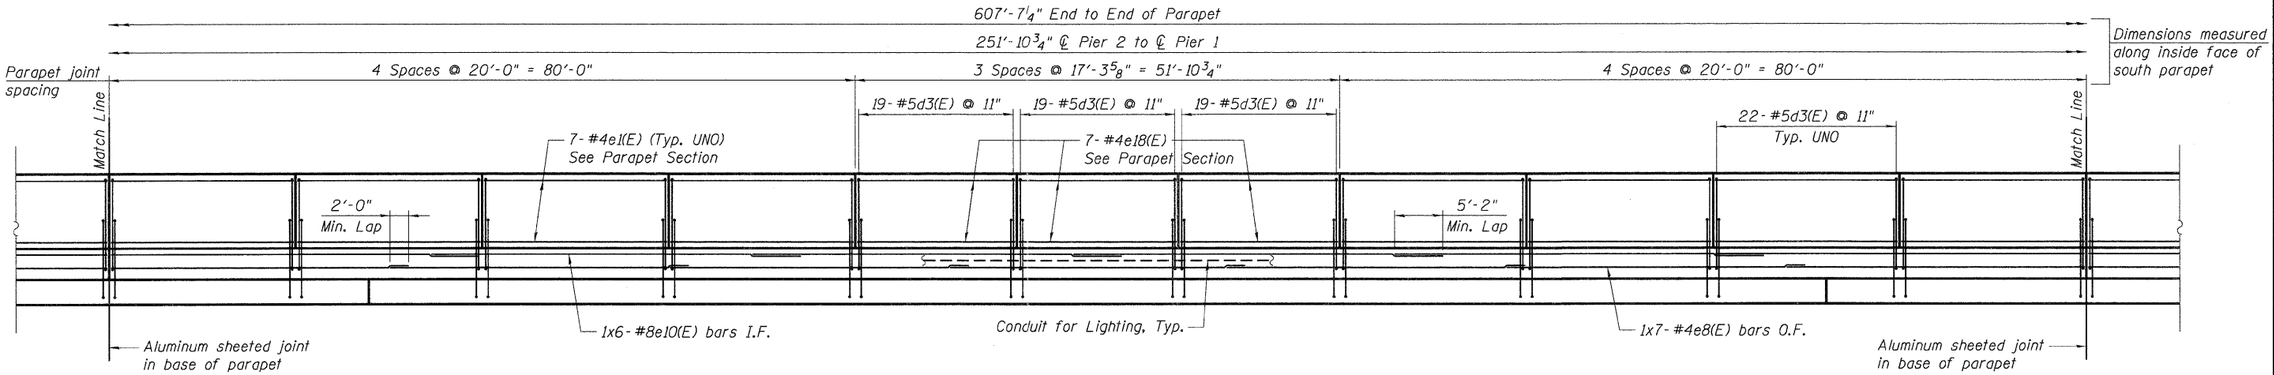

INSIDE ELEVATION OF SOUTH PARAPET

(Looking South)

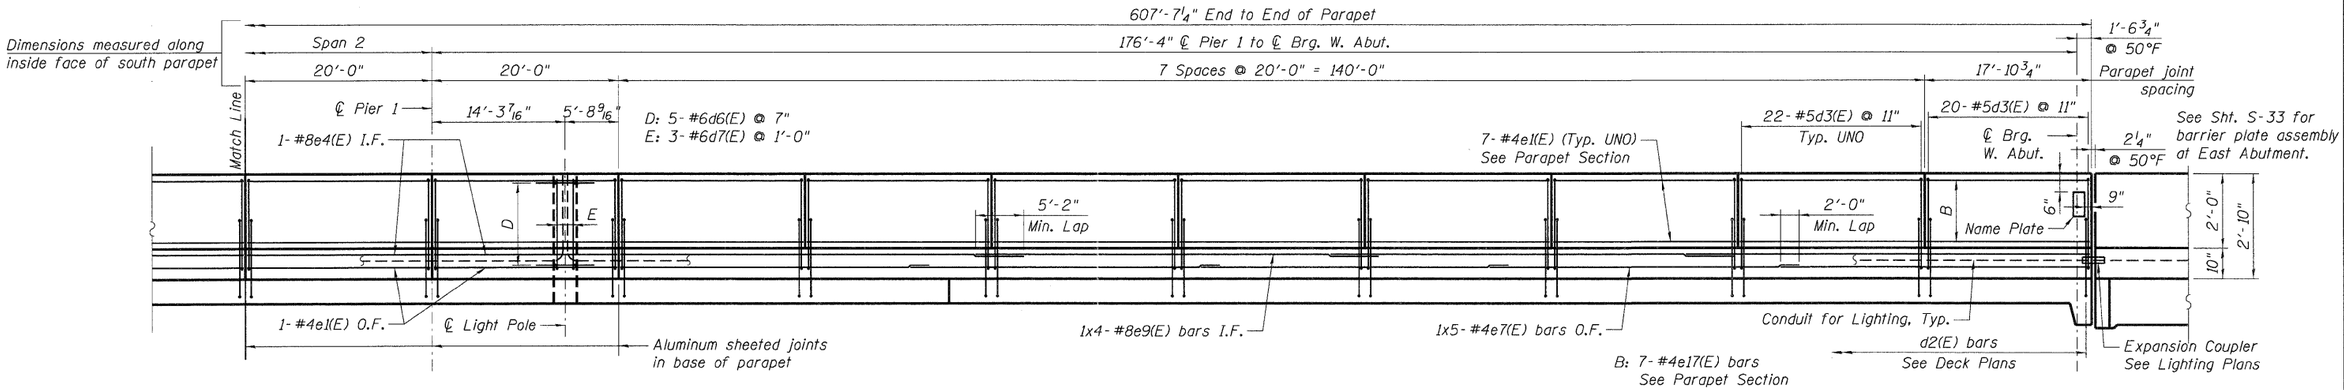

INSIDE ELEVATION OF SOUTH PARAPET

(Looking South)

Note:
See Sht. S-17 for notes.

..\0450077-60H45-20DI-SUPERJOIN_..\ALLSNUM-60H45-001-BORDERJOIN_..\0450077-60H45-001-SUPERJOIN_..\0450077-60H45-001-SUPERJOIN
12-12-2011, 10:57:40 BHZEKKJ \\FPS-2004\HAWVHAL_1\D-TRANS\87\226221579-001\STRUCTURE\60H45\0450077\SHEET\0450077-60H45-006-SUPER_SHT.DGN

FILE NAME = $FILE$	USER NAME = $USER$	DESIGNED - MDB	REVISED -
		DRAWN - MDB	REVISED -
	PLOT SCALE = $SCALE$	CHECKED - PK	REVISED -
	PLOT DATE = $DATE$	DATE - 12/16/11	REVISED -

TENG & ASSOCIATES, INC. ENGINEERS/ARCHITECTS/PLANNERS CHICAGO, ILLINOIS

STATE OF ILLINOIS
DEPARTMENT OF TRANSPORTATION
US 20 OVER MCLEAN BOULEVARD

SOUTH PARAPET ELEVATIONS

SCALE: | SHEET NO. S-22 OF S-62 | STATION 98+32.18

F.A.P. RTE.	SECTION	COUNTY	TOTAL SHEETS	SHEET NO.
345	8R-R	KANE	794	494
SN 045-0077		CONTRACT NO. 60H45		
FED. ROAD DIST. NO. 7	ILLINOIS	FED. AID PROJECT		