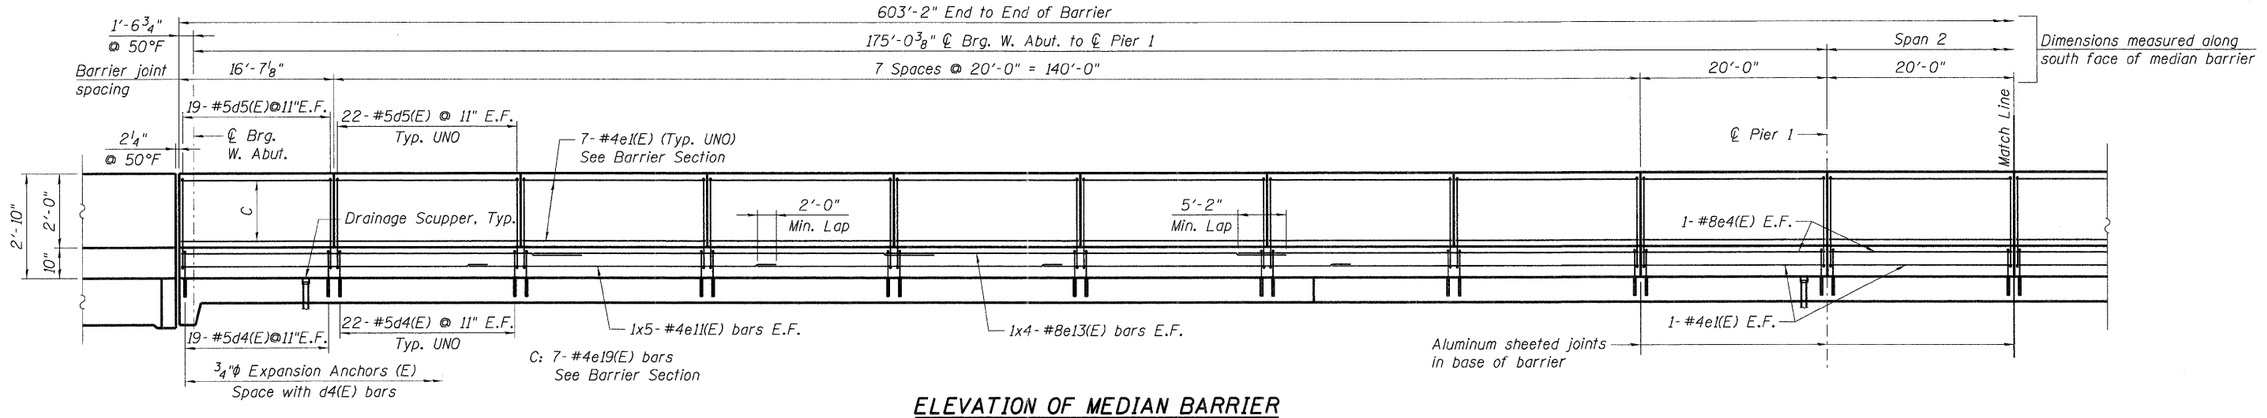

ELEVATION OF MEDIAN BARRIER

(Looking North)

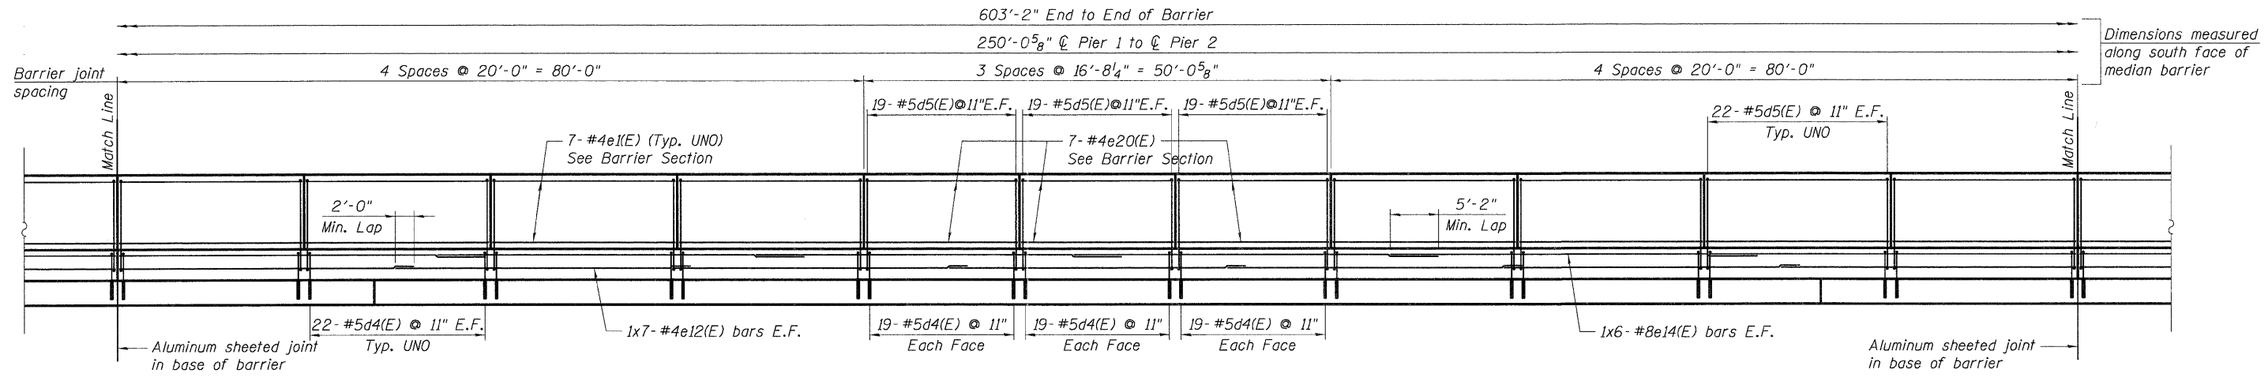

ELEVATION OF MEDIAN BARRIER

(Looking North)

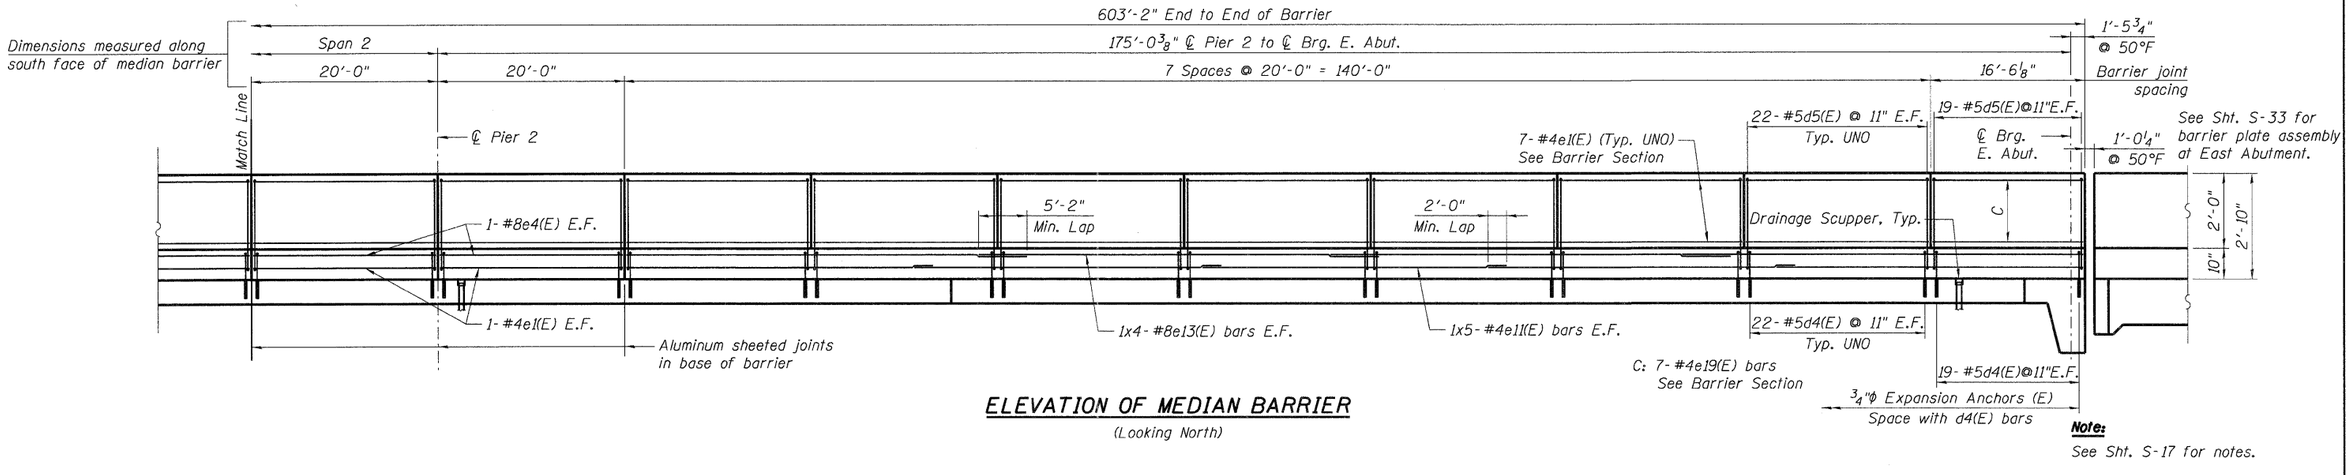

ELEVATION OF MEDIAN BARRIER

(Looking North)

Note:
See Sht. S-17 for notes.

FILE NAME = $FILEL$	USER NAME = $USER$	DESIGNED - MDB	REVISED -	STATE OF ILLINOIS DEPARTMENT OF TRANSPORTATION US 20 OVER MCLEAN BOULEVARD	MEDIAN BARRIER ELEVATIONS	F.A.P. RTE. 345	SECTION 8R-R	COUNTY KANE	TOTAL SHEETS 794 / SHEET NO. 495
TENG & ASSOCIATES, INC. ENGINEERS/ARCHITECTS/PLANNERS CHICAGO, ILLINOIS		DRAWN - MDB	REVISED -			SN 045-0077		CONTRACT NO. 60H45	
	PLOT SCALE = $SCALE$	CHECKED - PK	REVISED -						
	PLOT DATE = $DATE$	DATE - 12/16/11	REVISED -		SCALE: SHEET NO. S-23 OF S-62 STATION 98+32.18	FED. ROAD DIST. NO. 7	ILLINOIS	FED. AID PROJECT	

..\0450077-60H45-001-SUPER.DGN ..\ALLSNUM-60H45-001-BORDER.DGN ..\0450077-60H45-001-SUPER.DGN ..\0450077-60H45-001-SUPER.DGN
12-12-2011, 10:39:03 BAJZEKKJ \\FS-0044\AM\VAULT\D-TRANS.07\2202\21379-001\STRUCT\CAD\60H45\0450077\SHEET\0450077-60H45-007-SUPER.SHT.DGN