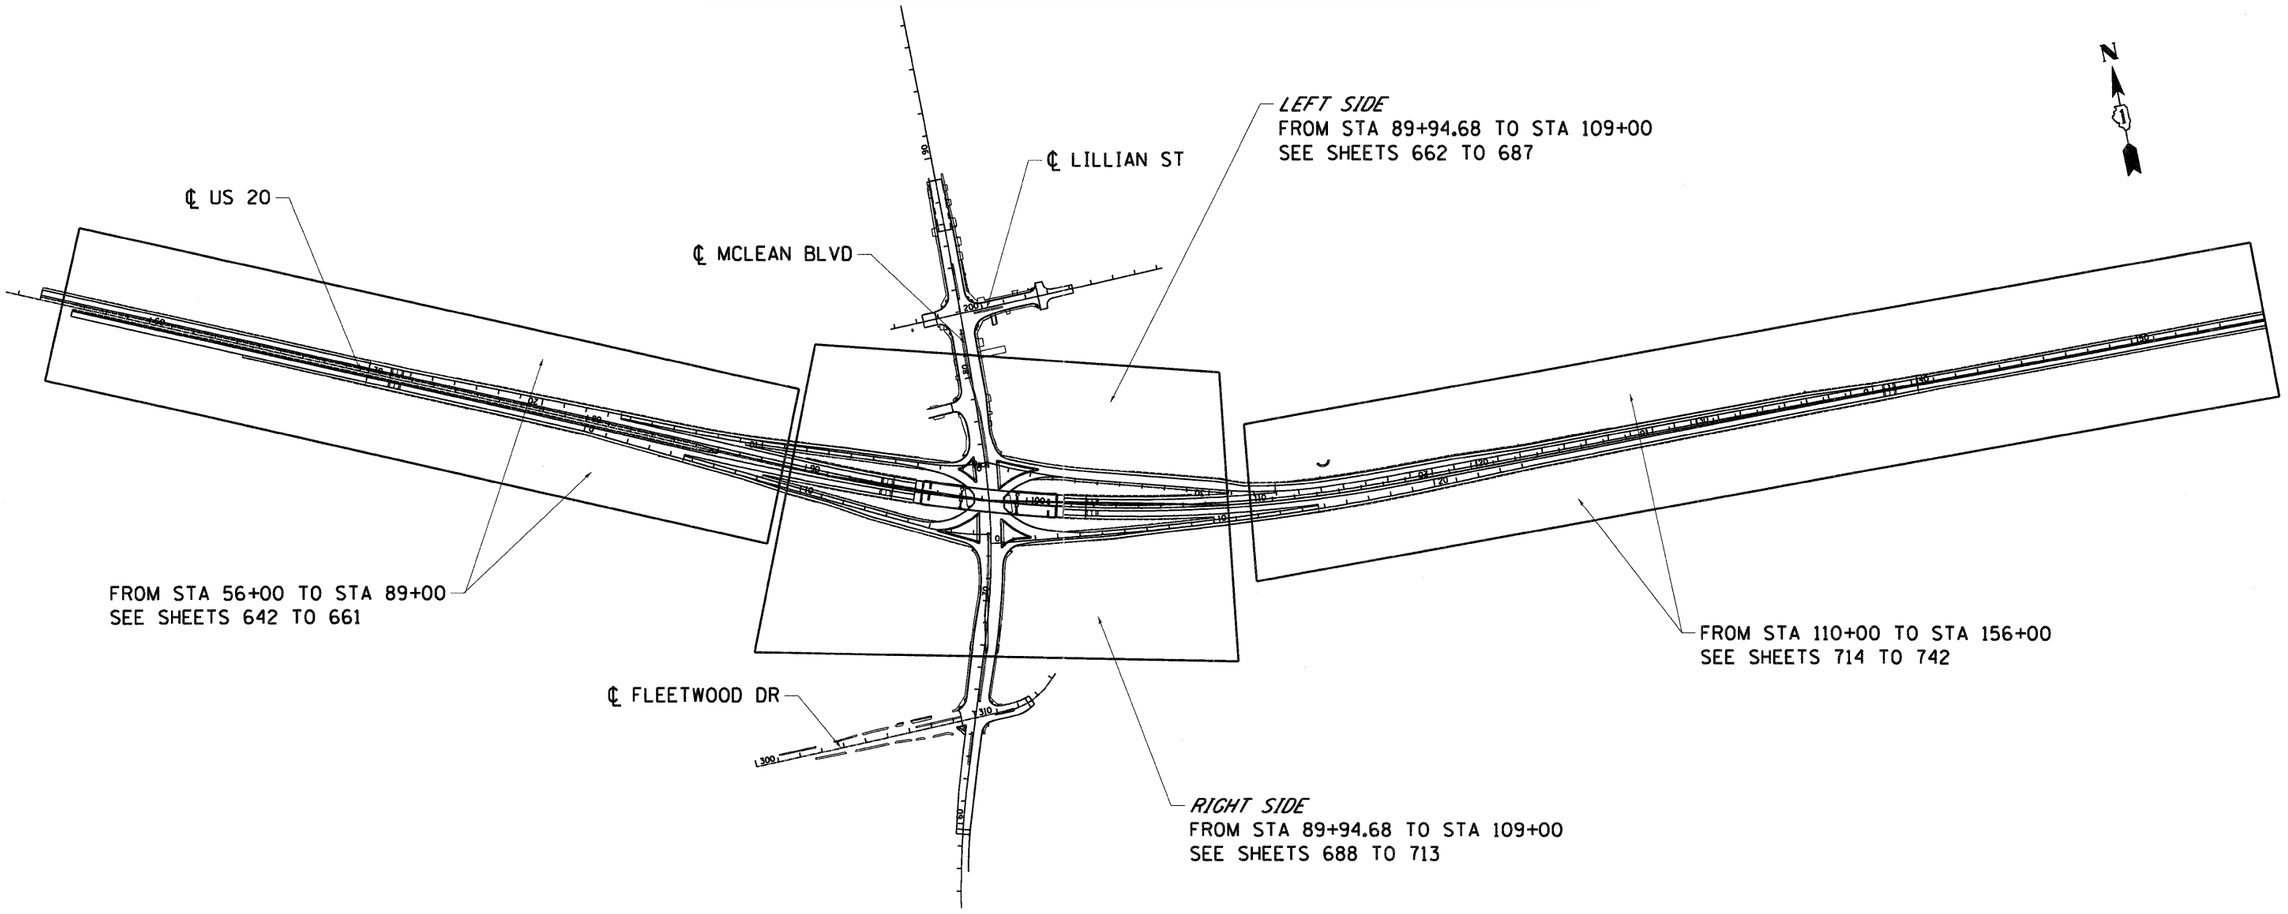

ROADWAY	SHEET TITLE	SHEET NUMBERS
US 20	US 20 TEMP PAVEMENT SECTIONS 135+00 TO 145+00 LT - STAGE IA	561 TO 564
US 20	US20 MEDIAN TEMP PVMT CROSS SECTIONS - STAGE IA, IC AND ID	565 TO 585
US 20	US20 MEDIAN TEMP PVMT CROSS SECTIONS - STAGE IIA	586 TO 588
TEMP RAMP A	TEMPORARY RAMP A CROSS SECTIONS - STAGE IA	589 TO 599
TEMP RAMP D	TEMPORARY RAMP D CROSS SECTIONS - STAGE IA	600 TO 604
TEMP RAMP B	TEMPORARY RAMP B CROSS SECTIONS - STAGE IA	605 TO 610
TEMP RAMP C	TEMPORARY RAMP C CROSS SECTIONS - STAGE IIA	611 TO 620
McLEAN BLVD	MCLEAN BLVD TEMP PVMT CROSS SECTIONS - STAGE II.1	621 TO 637
LILLIAN ST	LILLIAN ST TEMP PVMT CROSS SECTIONS - STAGE II.1	638 TO 641
US 20	U.S. ROUTE 20 CROSS SECTIONS (SEE ABOVE PLAN FOR LAYOUT)	642 TO 742
McLEAN BLVD	McLEAN BLVD CROSS SECTIONS	743 TO 781
FLEETWOOD DR	FLEETWOOD DR CROSS SECTIONS	782 TO 788
LILLIAN ST	LILLIAN ST CROSS SECTIONS	789 TO 794

:\D16B145-DESIGN.DGN, :\DIMSTER-ILLINMNT.DGN, :\D16B145-GEOLINES-PATTERN-SHAPES2B.DGN, :\D16B145-BORDERILDGN, :\DIMSTER-ROW2B.DGN
12-12-2011, 12:41 SNAZEKG \\TS-2814\INNYVAL1_1\PROJ\TRANS.BOY\2282-2\379-B81\CIVIL\CAD\D16B145\SHEET\D16B145-SHT-XSLD.DGN

FILE NAME = $FILEL$	USER NAME = $USER$	DESIGNED - MRK	REVISED -
		DRAWN - MRK	REVISED -
	PLOT SCALE = $SCALE$	CHECKED - DDH	REVISED -
TENG & ASSOCIATES, INC. ENGINEERS/ARCHITECTS/PLANNERS CHICAGO, ILLINOIS	PLOT DATE = $DATE$	DATE - 12/16/11	REVISED -

STATE OF ILLINOIS
DEPARTMENT OF TRANSPORTATION
FAP ROUTE 345 / US ROUTE 20

INDEX OF CROSS SECTION SHEETS

SCALE: N.T.S. | SHEET NO. OF | STA. TO STA.

F.A.P RTE.	SECTION	COUNTY	TOTAL SHEETS	SHEET NO.
345	8R-R	KANE	794	560
		CONTRACT NO. 60H45		
FED. ROAD DIST. NO.	ILLINOIS	FED. AID PROJECT		