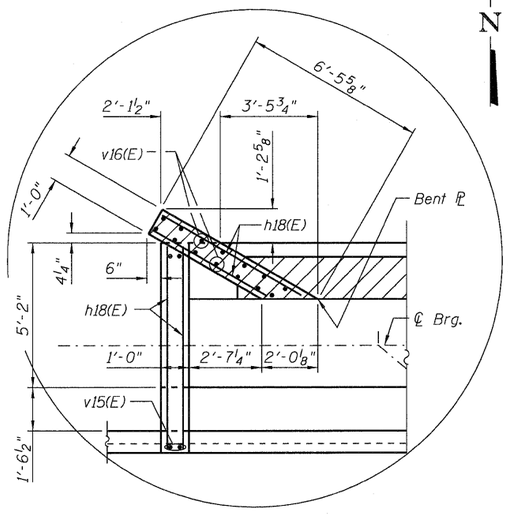

DETAIL "I"

Note: See Enlarged Eastbound Plan on Sheet 31 for Bent ℄ details.

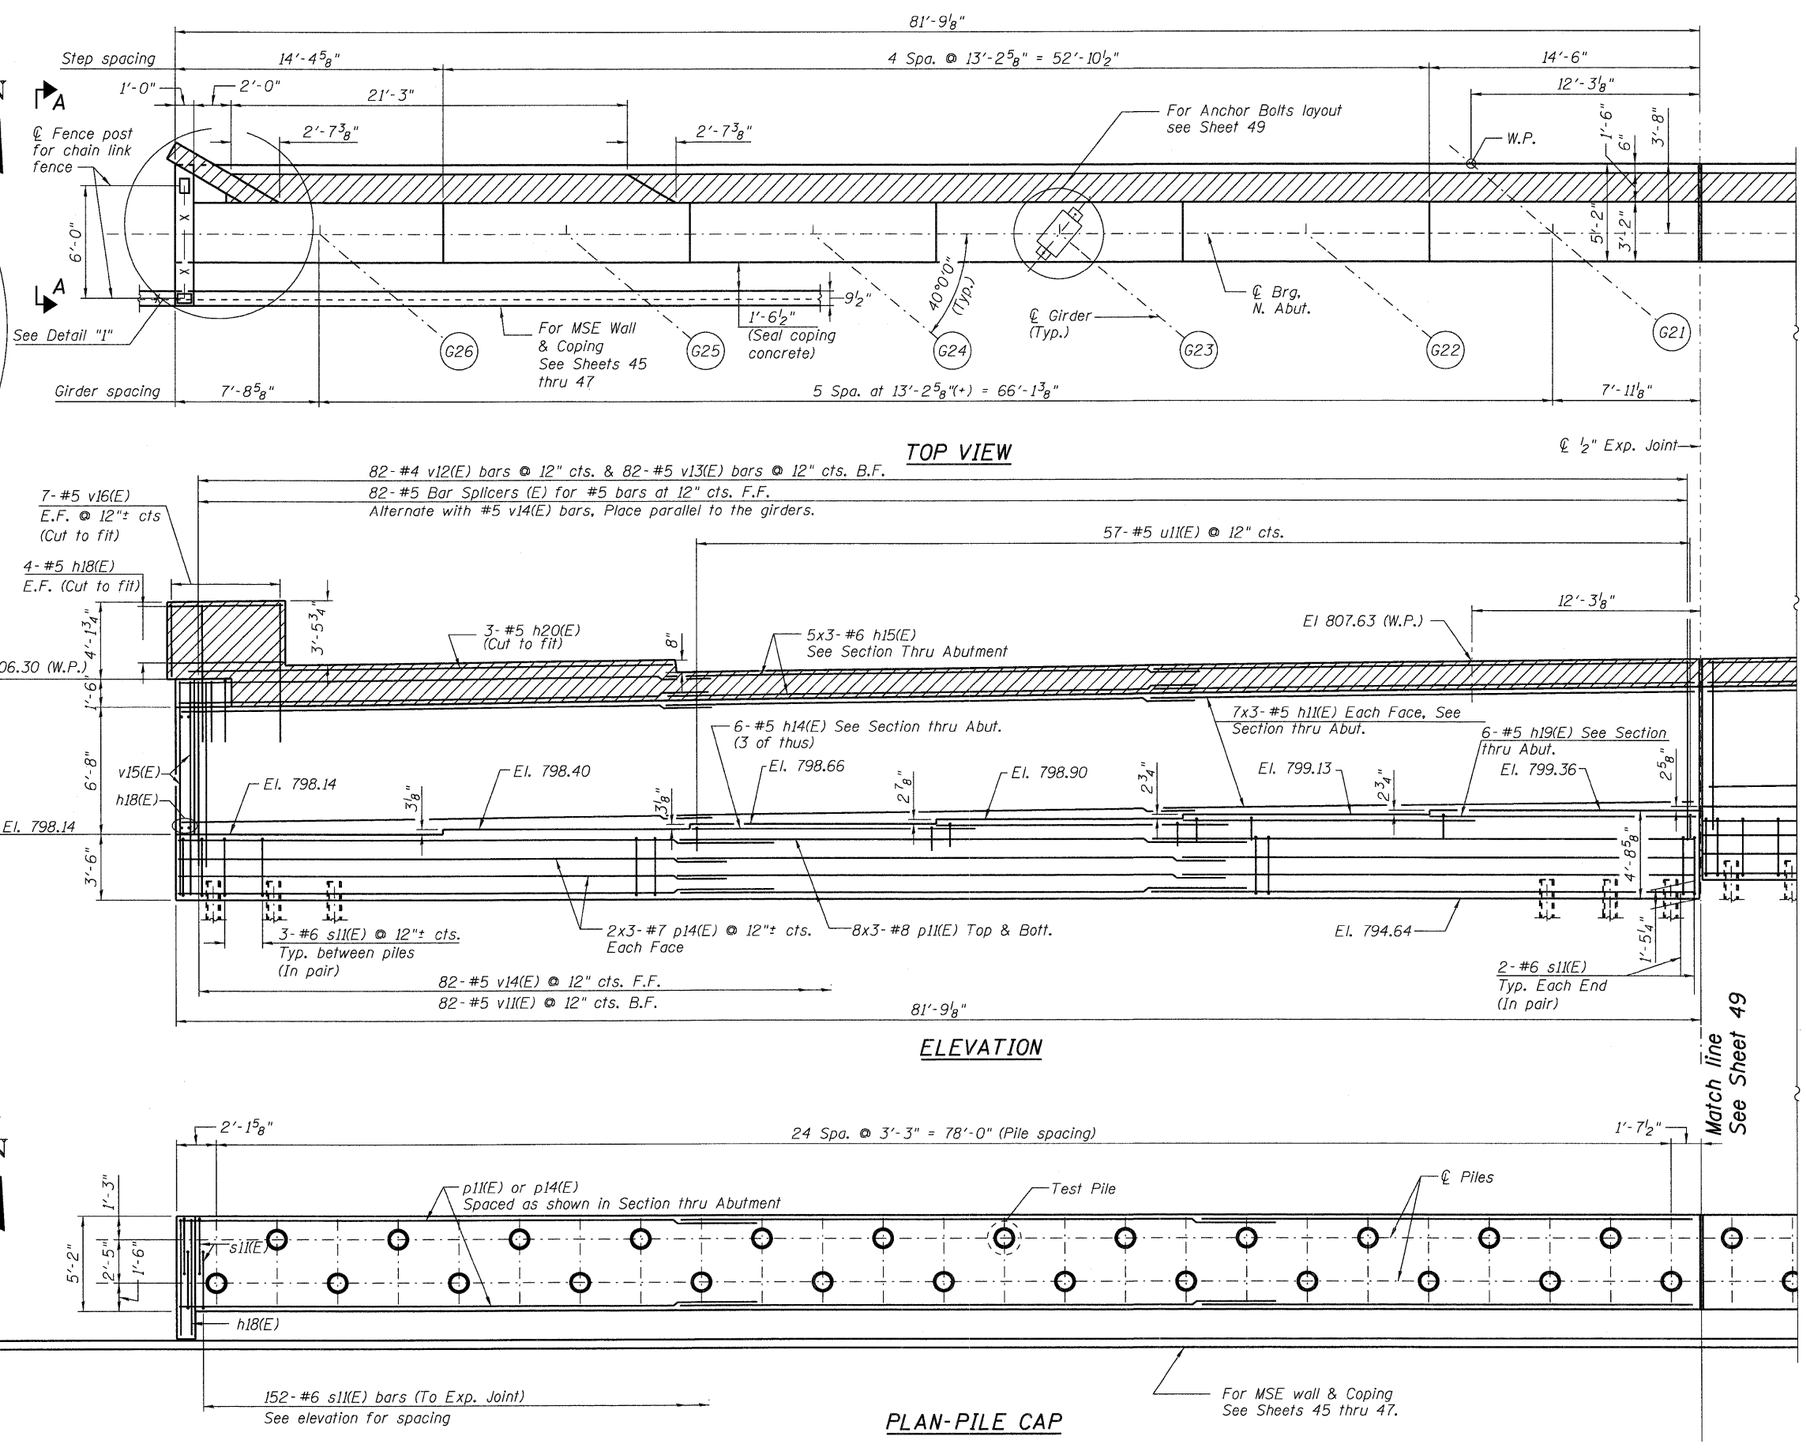

TOP VIEW

ELEVATION

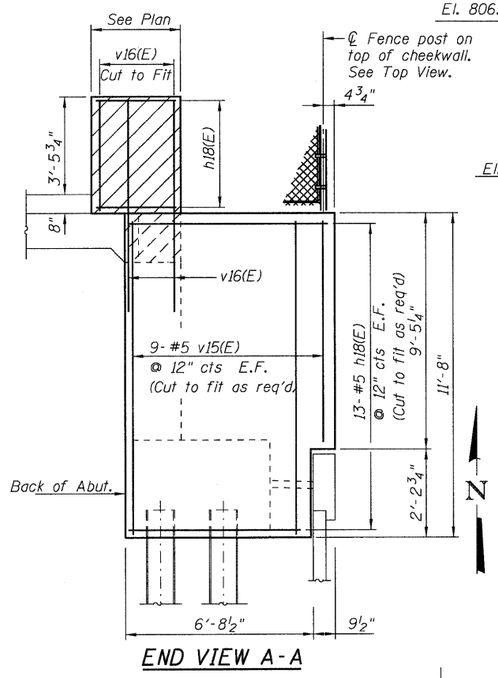

END VIEW A-A

PLAN-PILE CAP

Notes:
- For Pile Data see sheet 50.
- For Section thru Abutment see Sheet 52.
- For Fence details see Sheet 30.

McDonough Associates Inc.
Engineers / Architects
130 East Randolph Street Chicago, Illinois 60601

FILE NAME = 0450079-60122-048-Abut_N1.dgn	USER NAME = jehrhart	DESIGNED - MJL	REVISED -
		CHECKED - PMH	REVISED -
	PLOT SCALE = 1:4	DRAWN - RJ	REVISED -
	PLOT DATE = 3/20/2012	CHECKED - PMH	REVISED -

STATE OF ILLINOIS
DEPARTMENT OF TRANSPORTATION

NORTH ABUTMENT – 1
STRUCTURE NO. 045-0079
SHEET NO. 48 OF 67 SHEETS

F.A.P. RTE.	SECTION	COUNTY	TOTAL SHEETS	SHEET NO.
347	LY (HB & VB)	DUPAGE/KANE	421	214
		CONTRACT NO. 60122		
	ILLINOIS FED. AID PROJECT			