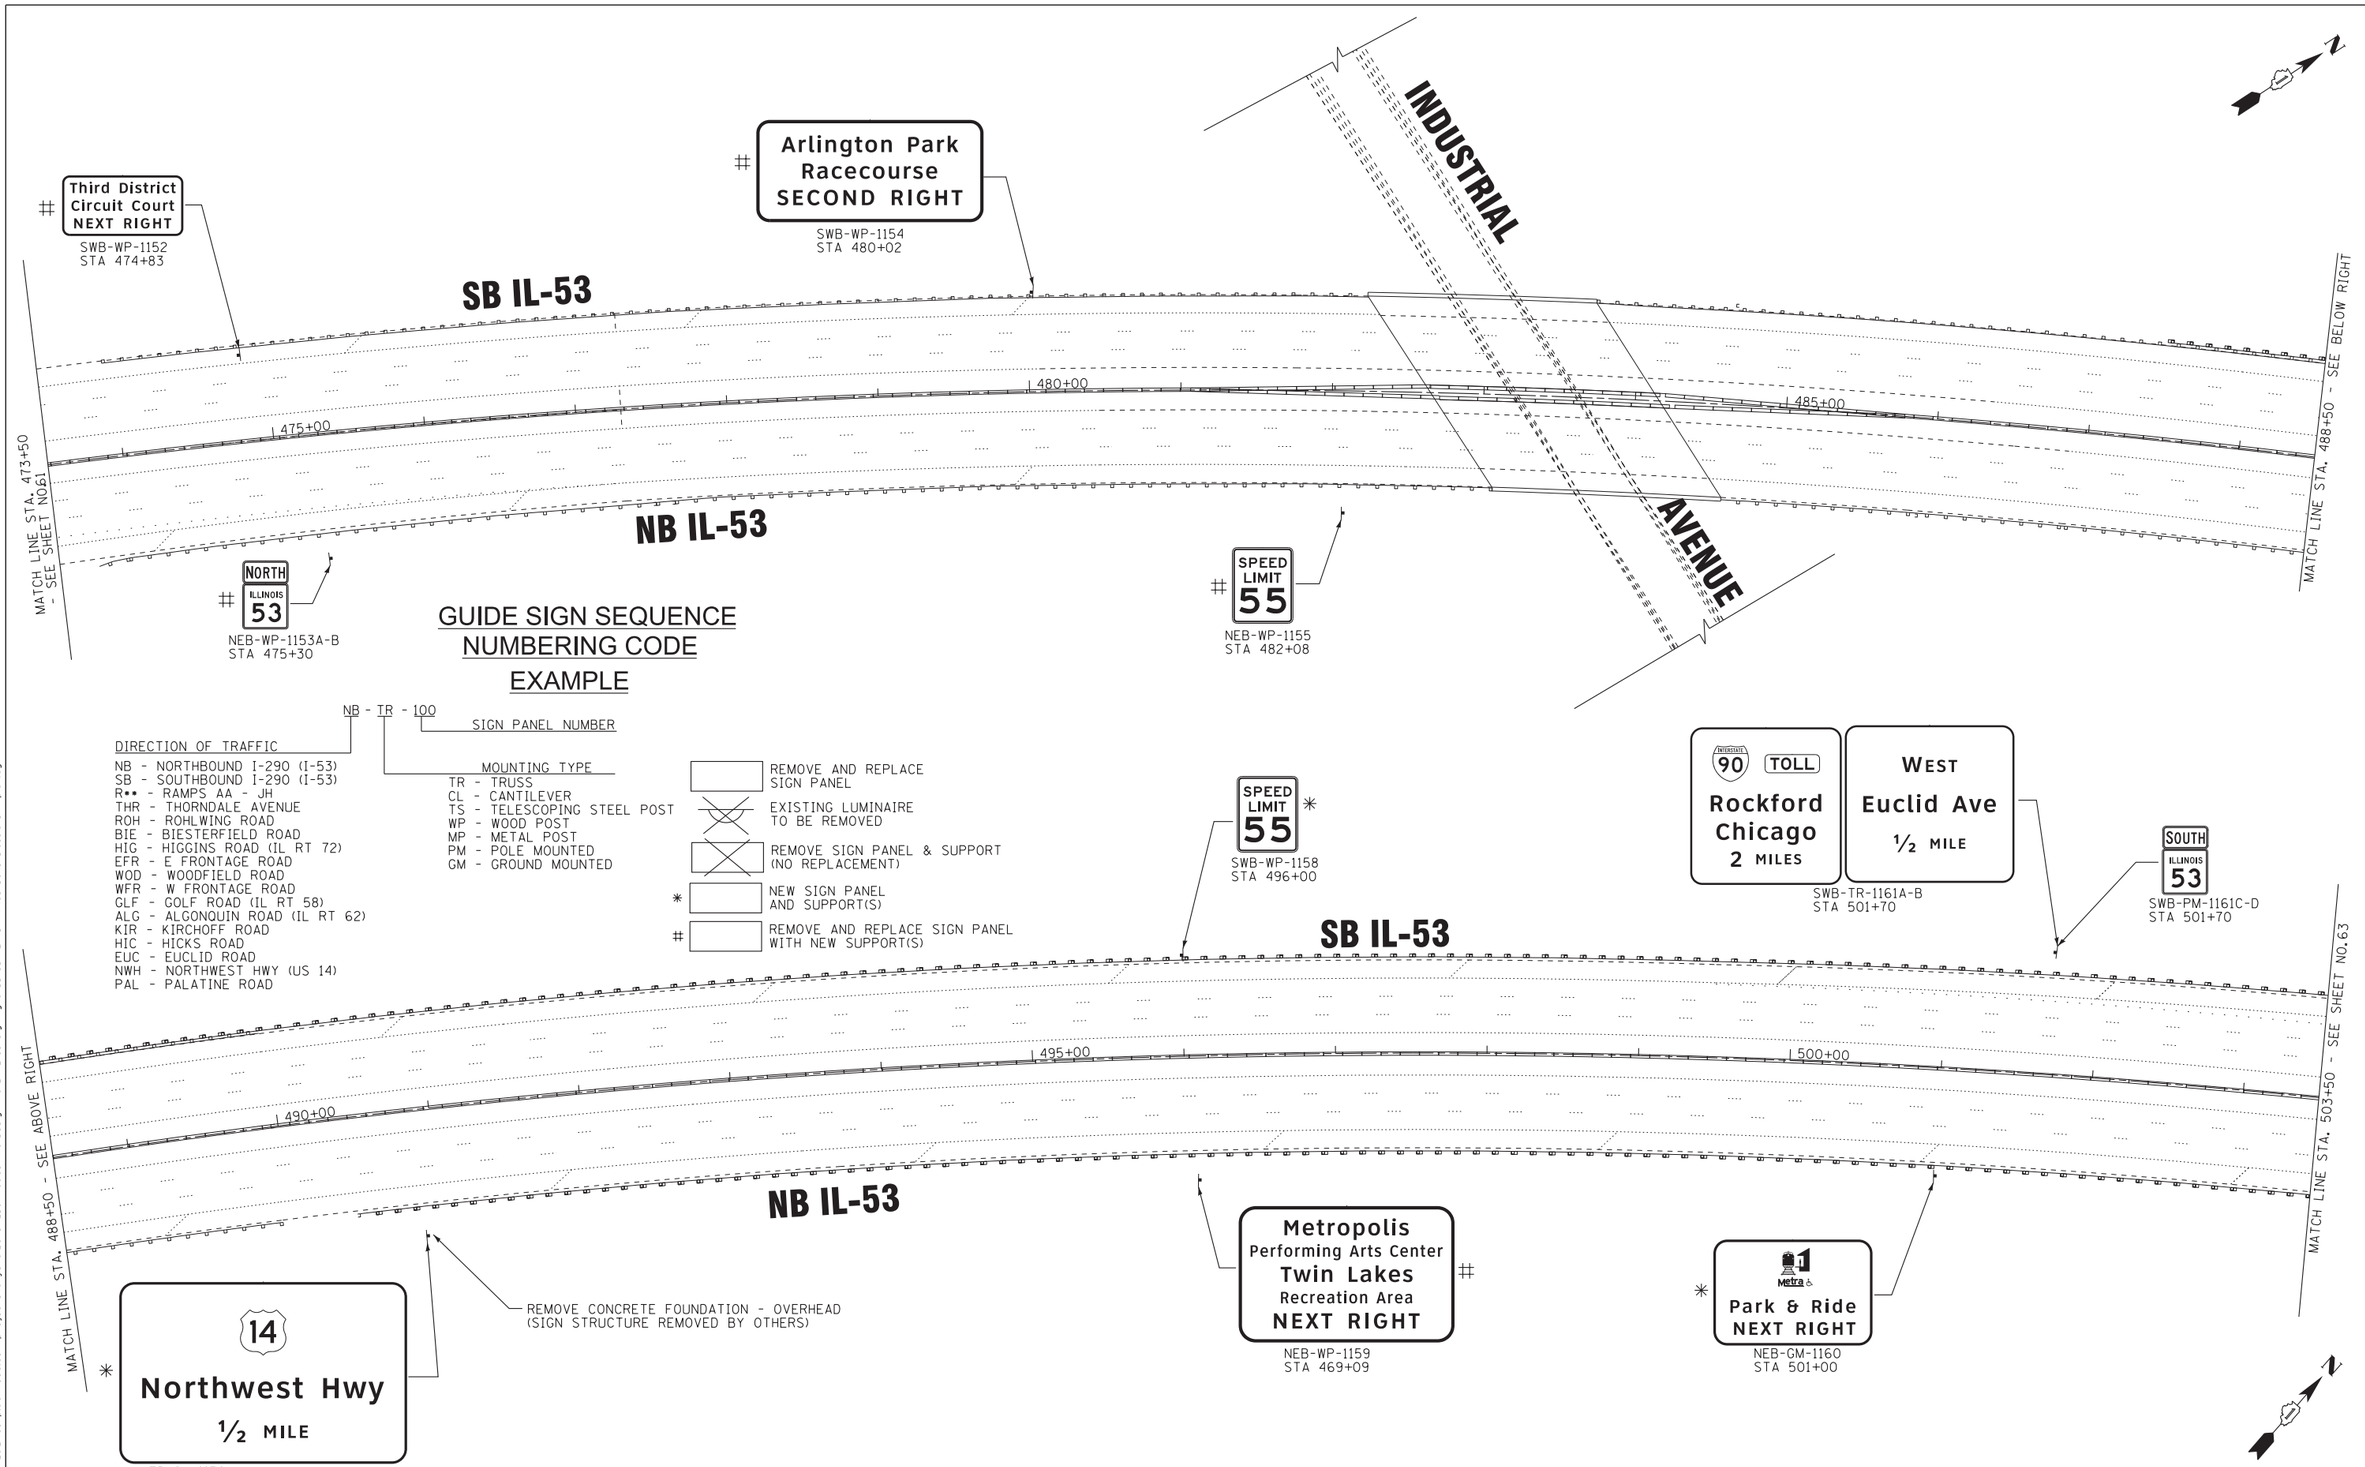

•F.A.I. 290 (INTERSTATE 290)
•F.A.U. 342 (IL ROUTE 53)

COPYRIGHT 2009, BY BAXTER & WOODMAN, INC.
STATE OF ILLINOIS - PROFESSIONAL DESIGN FIRM ...\Standards\plotdrv\pdf-EDIT.plt
LICENSE NO. - 184-001121 - EXPIRES 4/30/2011 ...\PLOTS\100153-WO-27-B&W.tbl
23lukb 1:47:54 PM/7/2012\corp.baxwood.com\projects\CrystalLake\ILDOT\100153-\40-Design\WO-27 IL-53 Signing\CADD-SURVEY\DRAWINGS\DGNS\D103310-sht-plan.dgn

BAXTER & WOODMAN Consulting Engineers	USER NAME = 23lukb	DESIGNED - DJS	REVISED -
		DRAWN - UKB	REVISED -
	PLOT SCALE = 50.0000 ' / in.	CHECKED - RWL	REVISED -
	PLOT DATE = 3/7/2012	DATE - 12-13-11	REVISED -

STATE OF ILLINOIS
DEPARTMENT OF TRANSPORTATION

I-290 (IL-53)
THORNDALE ROAD TO US 12 (RAND ROAD)

SCALE: 1" = 50' | SHEET NO. OF SHEETS | STA. 473+50 TO STA. 503+50

F.A.I. RTE.	SECTION	COUNTY	TOTAL SHEETS	SHEET NO.
•	2011-024-SG	COOK/DuPAGE	132	62
		CONTRACT NO. 60P24		
		ILLINOIS FED. AID PROJECT		