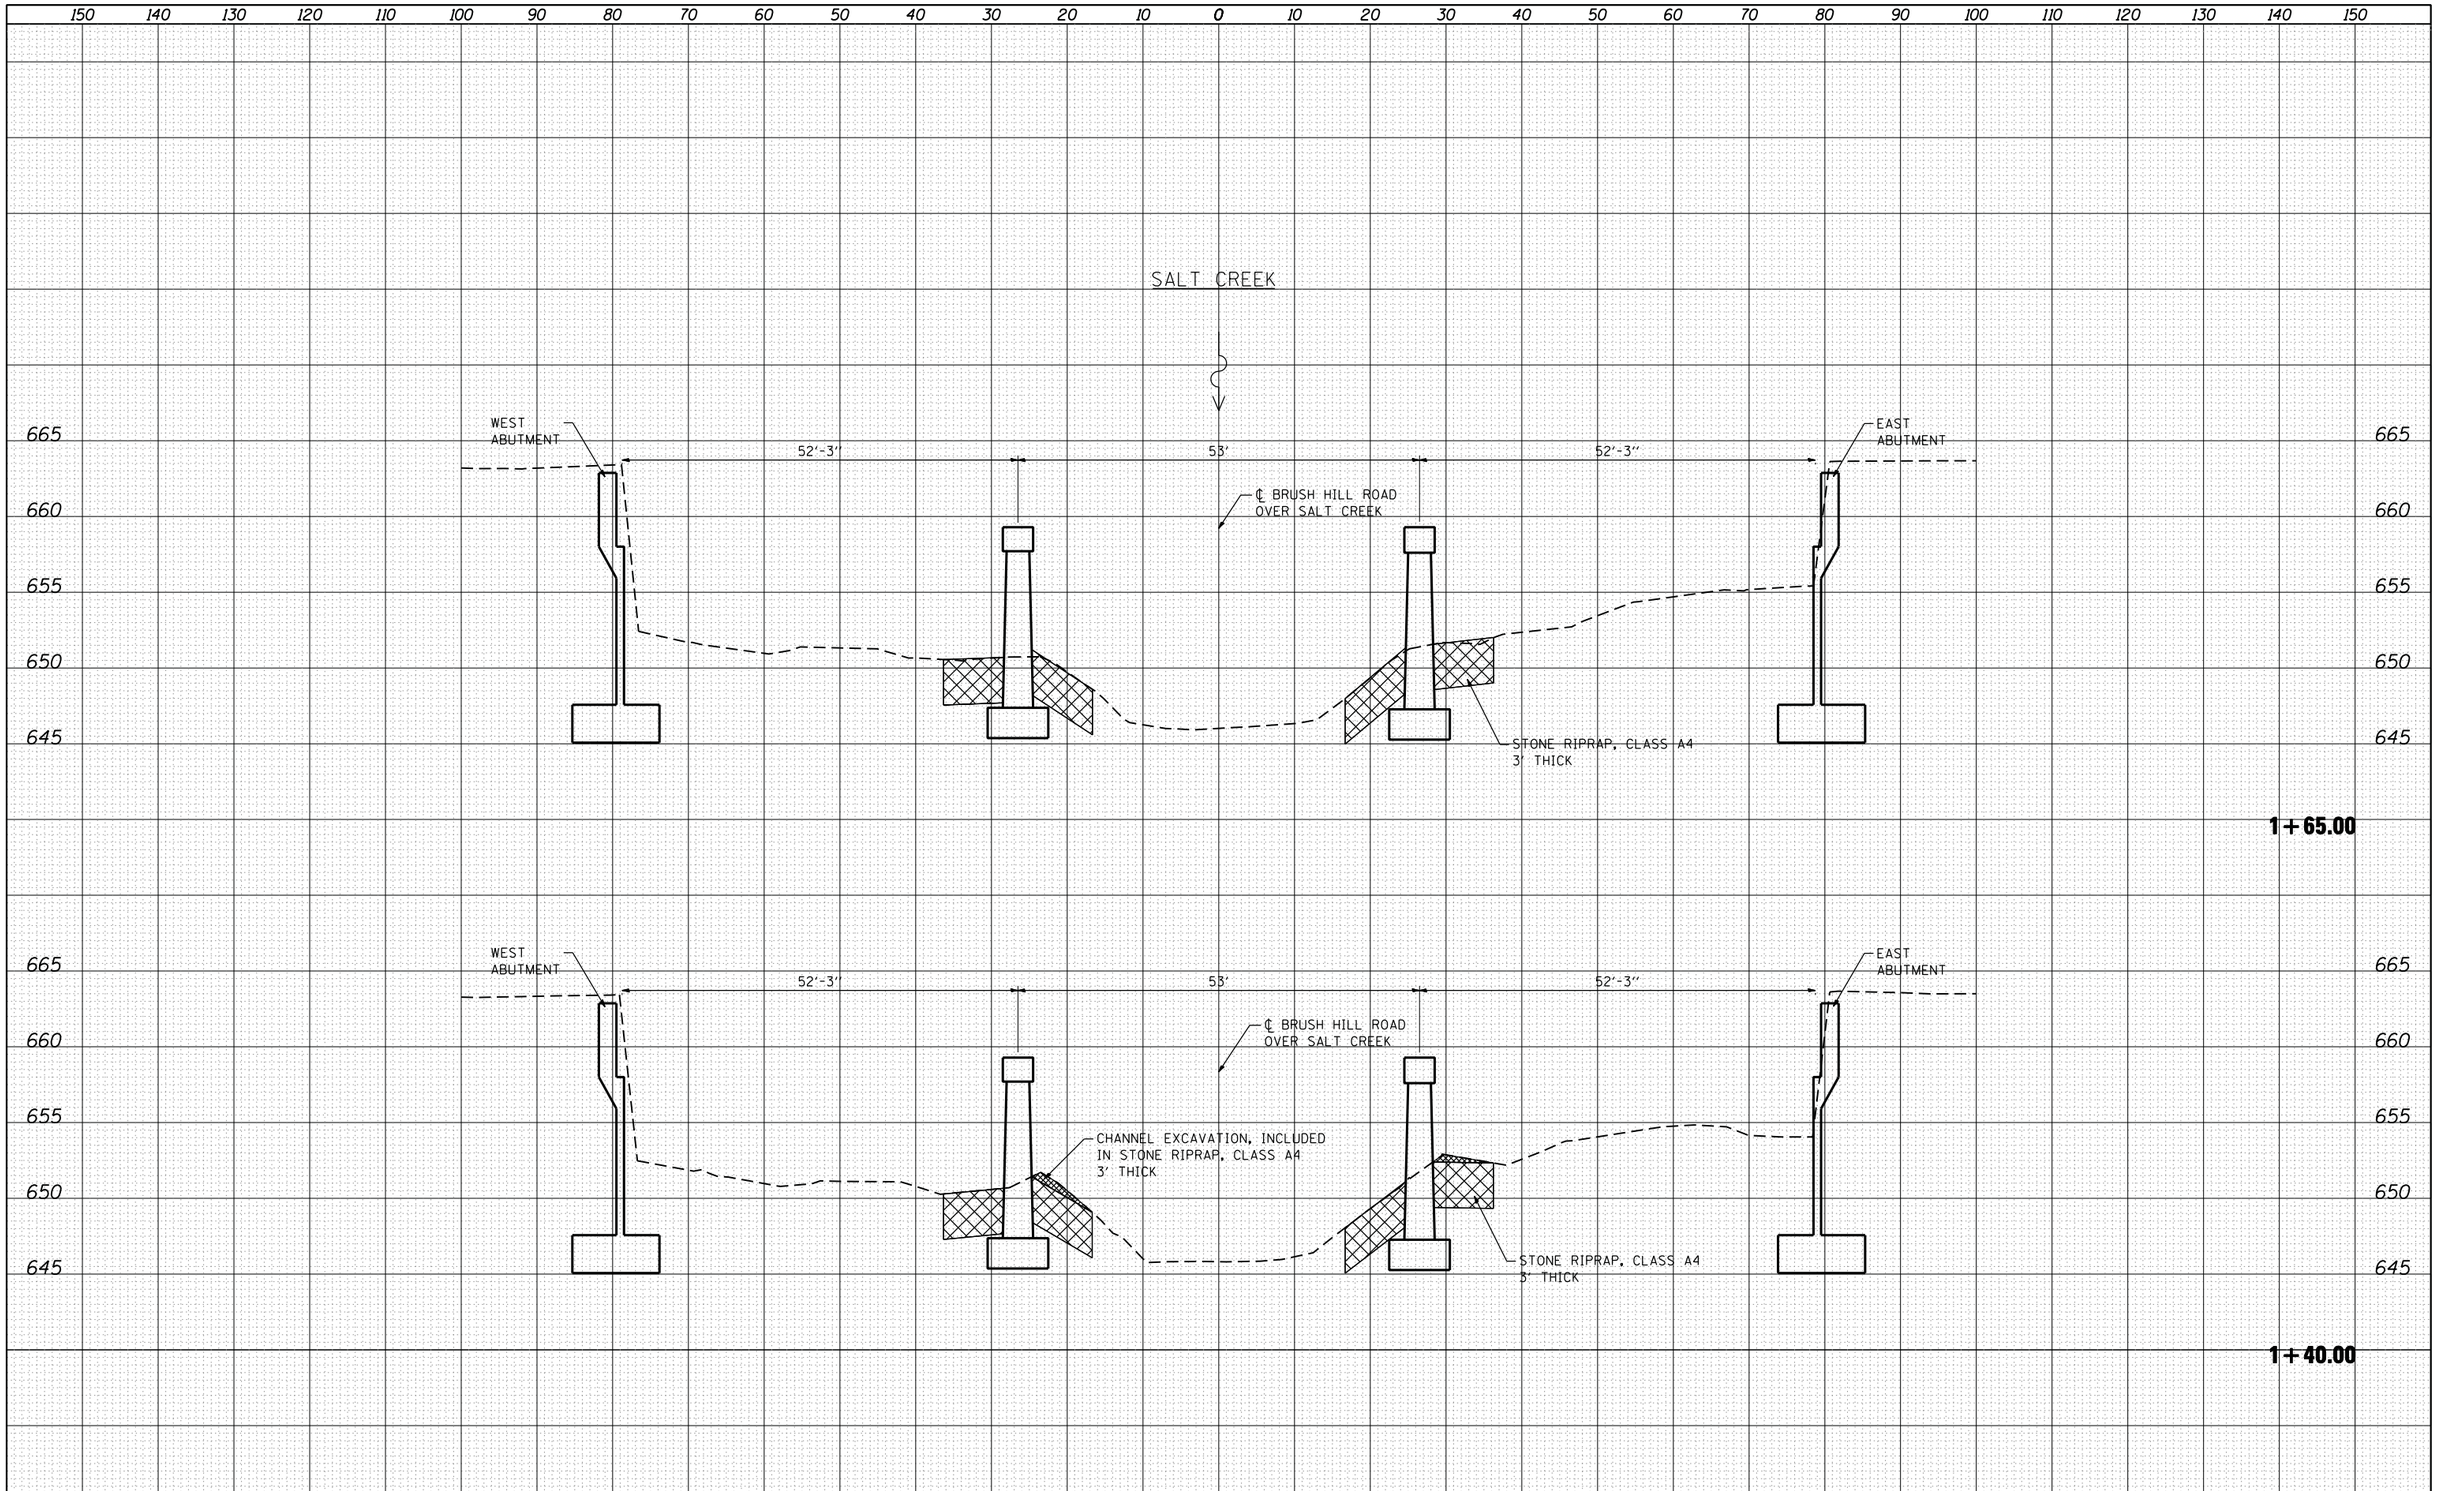

FINAL SURVEY				
NOTE BOOK	SURVEYED		BY	DATE
	PLOTTED			
	TEMPLATE			
	AREAS			
NO.	AREAS CHECKED			

ORIGINAL SURVEY				
NOTE BOOK	SURVEYED		BY	DATE
	PLOTTED			
	TEMPLATE			
	AREAS			
NO.	AREAS CHECKED			

HRGreen.com
Illinois Professional Design Firm
184-001322
HRGreen

USER NAME = JGuerri	DESIGNED	C. HARTKE	REVISED
	DRAWN	S. PERNAL	REVISED
PLOT SCALE = 1:10H, 1:5V	CHECKED	T. HAMILTON	REVISED
PLOT DATE = 2/15/2012	DATE	2/15/12	REVISED

STATE OF ILLINOIS
DEPARTMENT OF TRANSPORTATION

CROSS SECTIONS
BRUSH HILL ROAD OVER SALT CREEK

SCALE: 1:10H, 1:5V | SHEET NO. 1 OF 1 SHEETS | STA. 1+25.00 TO STA. 1+70.00

F.A. RTE.	SECTION	COUNTY	TOTAL SHEETS	SHEET NO.
	JB-1 (11)	DUPAGE	13	8
		CONTRACT NO. 60R88		
	ILLINOIS	FED. AID PROJECT		