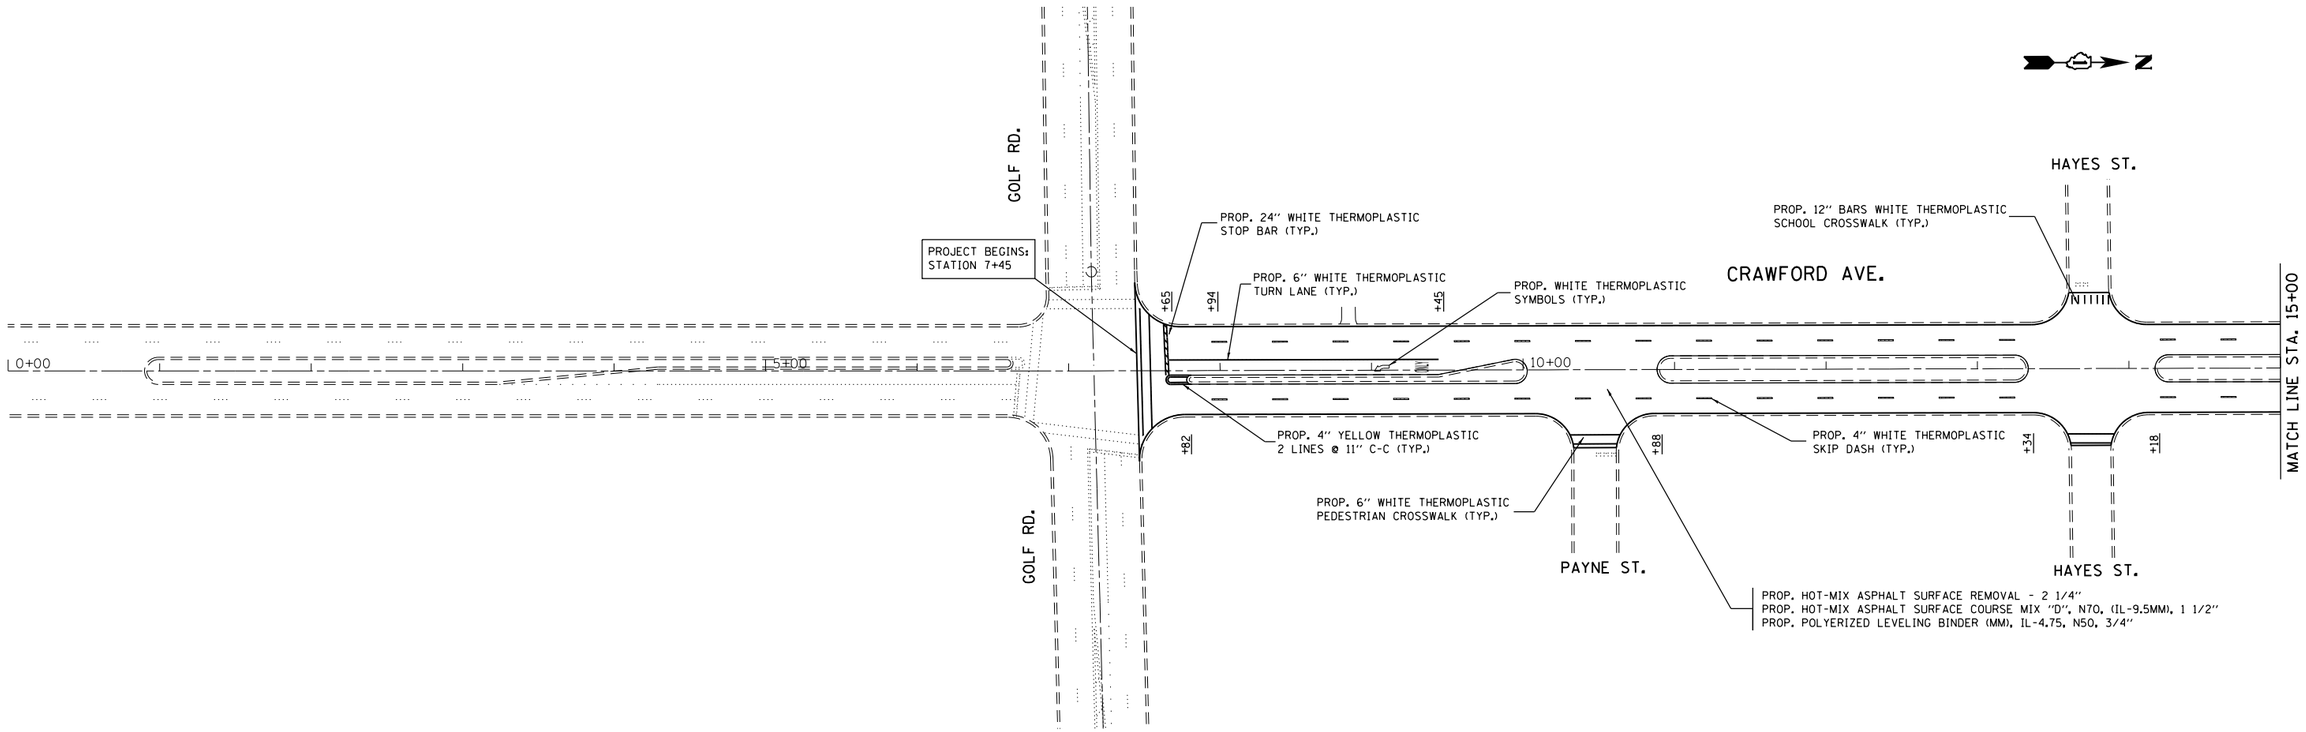

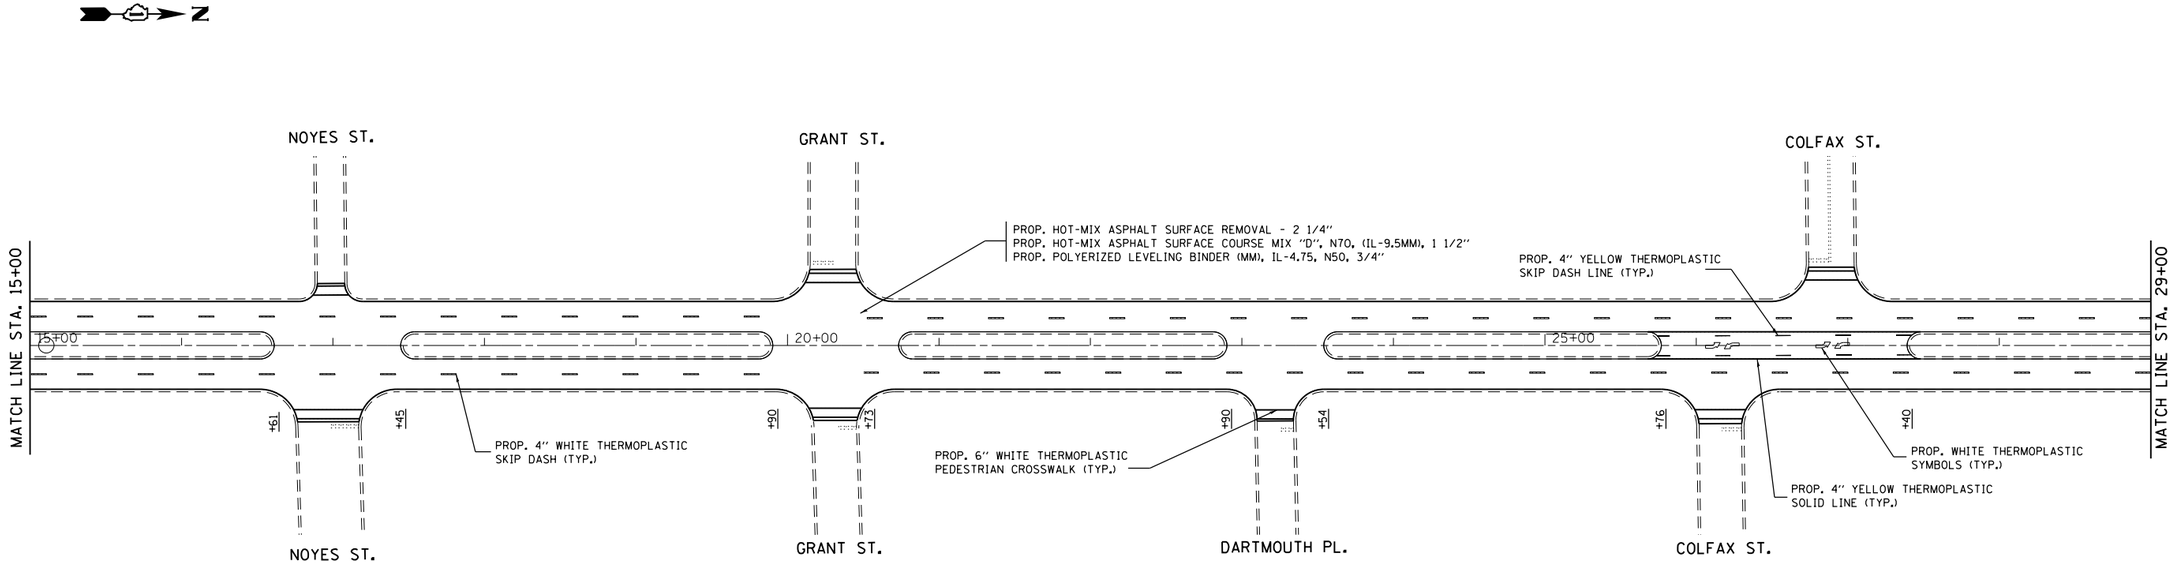

FILE NAME = c:\pw_work\pwidot\saunderstm\d0293372\D	USER NAME = saunderstm	DESIGNED -	REVISED -	STATE OF ILLINOIS DEPARTMENT OF TRANSPORTATION	CRAWFORD AVE. (GOLF RD. TO GROSS POINT RD.) ROADWAY AND PAVEMENT MARKING PLANS	F.A.U. RTE.	SECTION	COUNTY	TOTAL SHEETS / SHEET NO.
	27212-sht-plan.dgn	DRAWN -	REVISED -			2812	4040.1RS-1	COOK	22 / 6
	PLOT SCALE = 100.0000 ' / in.	CHECKED -	REVISED -					CONTRACT NO. 60R98	
	PLOT DATE = 2/15/2012	DATE -	REVISED -		SCALE: SHEET OF SHEETS STA. 7+45 TO STA. 43+72		ILLINOIS FED. AID PROJECT		