F.A.P. RTE.	SECTION	COUNTY	TOTAL SHEETS	SHEET NO.
336	112R-N	McHENRY	266	37
STA. 131+00	TO STA. 143+00			
FED. ROAD DIST. NO.	ILLINOIS	FED. AID PROJECT		

CONTRACT NO. 62537

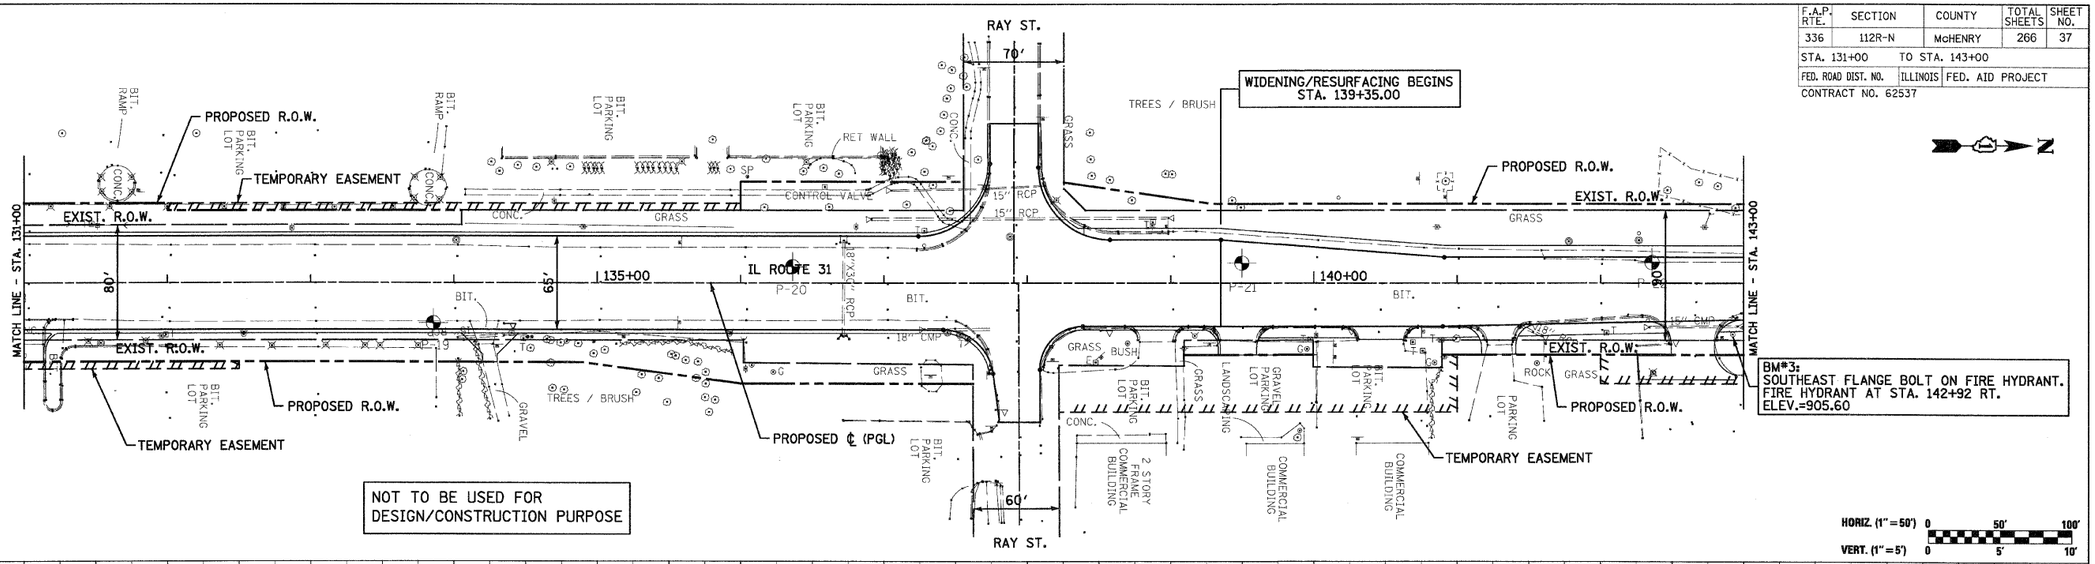

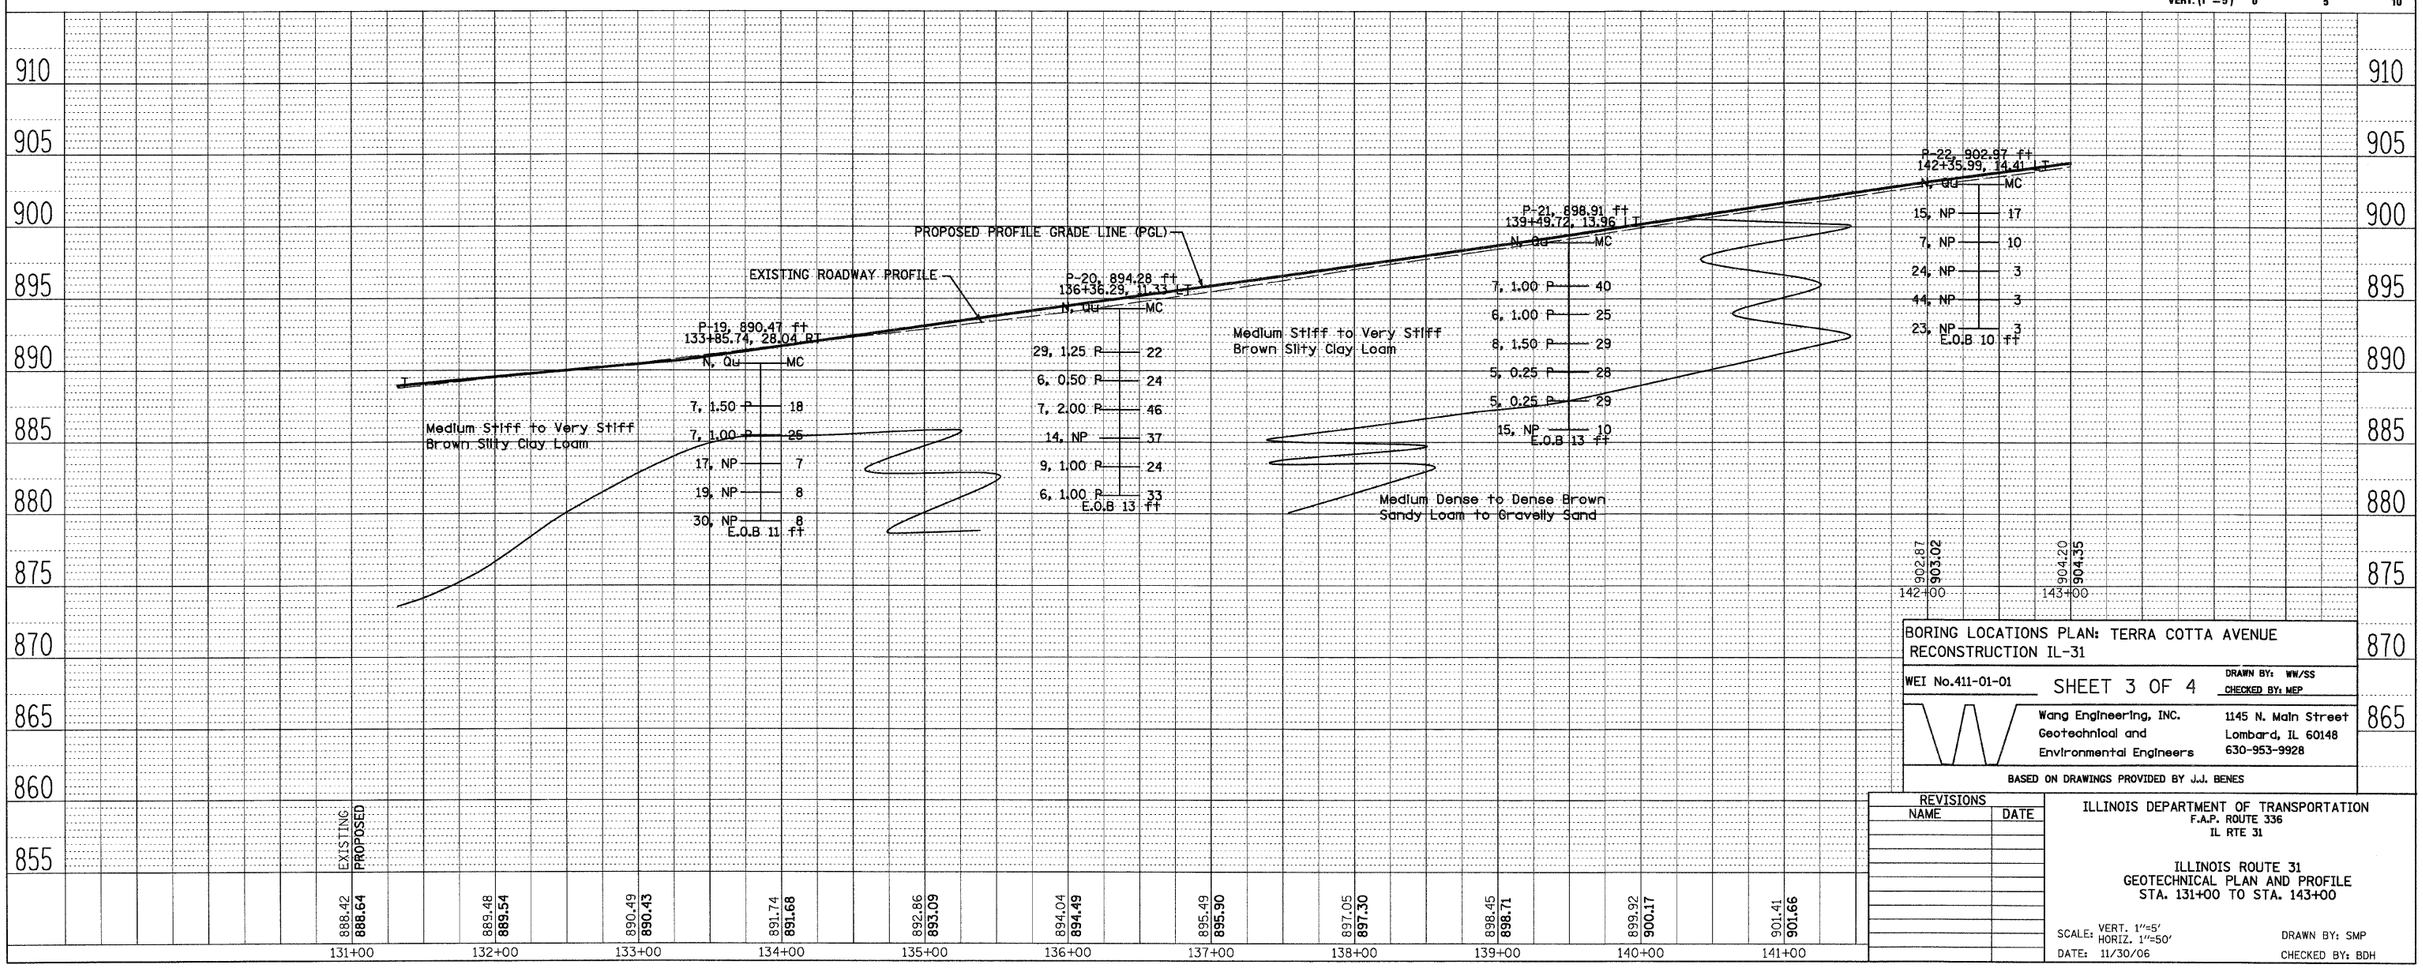

BORING LOCATIONS PLAN: TERRA COTTA AVENUE RECONSTRUCTION IL-31

WEI No.411-01-01

SHEET 3 OF 4

DRAWN BY: WW/SS
CHECKED BY: MEP

Wang Engineering, INC.
Geotechnical and
Environmental Engineers

1145 N. Main Street
Lombard, IL 60148
630-953-9928

BASED ON DRAWINGS PROVIDED BY J.J. BENES

REVISIONS	
NAME	DATE

ILLINOIS DEPARTMENT OF TRANSPORTATION
F.A.P. ROUTE 336
IL RTE 31

ILLINOIS ROUTE 31
GEOTECHNICAL PLAN AND PROFILE
STA. 131+00 TO STA. 143+00

SCALE: VERT. 1"=5'
HORIZ. 1"=50'

DATE: 11/30/06

DRAWN BY: SMP

CHECKED BY: BDH

PLAN
NOTE BOOK NO.
SURVEYED
PLOTTED
ALIGNMENT CHECKED
TIES CHECKED
CADD FILE NAME
BY DATE

PROFILE
NOTE BOOK NO.
SURVEYED
PLOTTED
GRADES CHECKED
B.M. NOTED
CADD FILE NAME NOTATIONS CHKD
BY DATE