F.A.P. RTE.	SECTION	COUNTY	TOTAL SHEETS	SHEET NO.
336	112R-N	McHENRY	266	39
STA. 195+00	TO STA. 205+00			
FED. ROAD DIST. NO.	ILLINOIS	FED. AID PROJECT		

CONTRACT NO. 62537

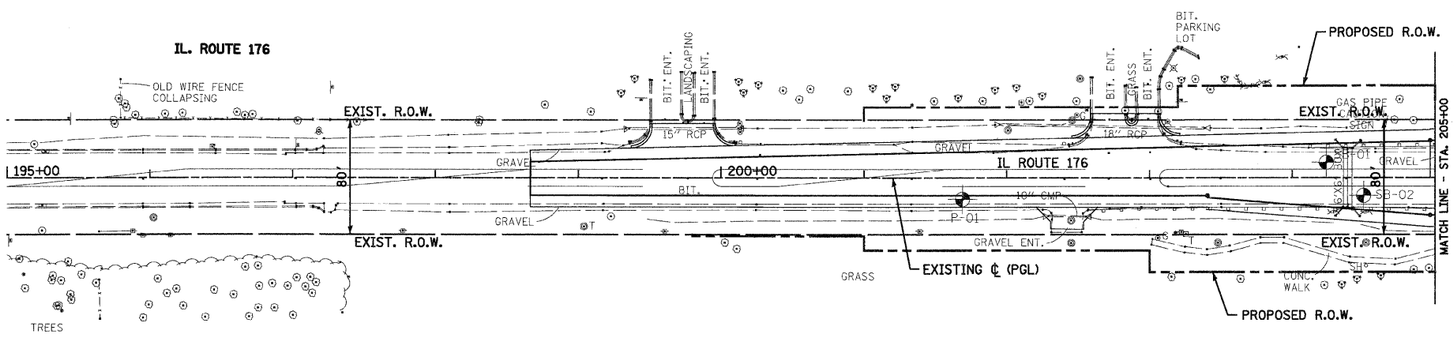

NOT TO BE USED FOR DESIGN/CONSTRUCTION PURPOSE

N

HORIZ. (1"=50') 0 50' 100'

VERT. (1"=5') 0 5' 10'

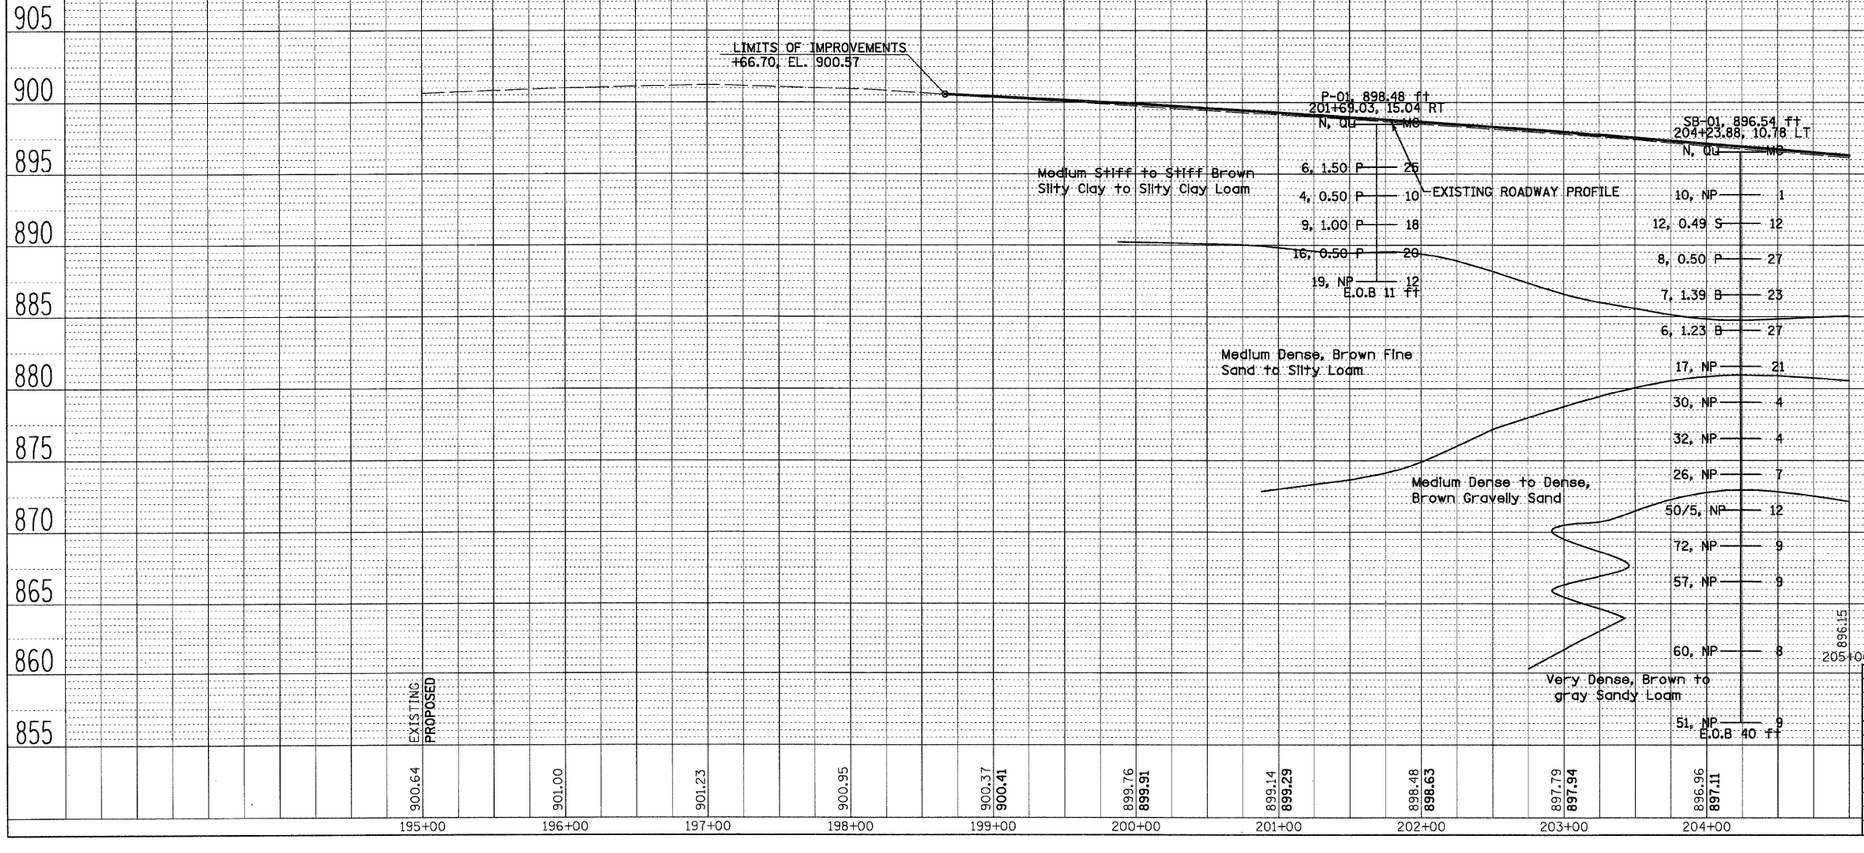

BORING LOCATIONS PLAN: TERRA COTTA AVENUE RECONSTRUCTION IL-176

WEI No.411-01-01 SHEET 1 OF 5 DRAWN BY: WW/SS CHECKED BY: MEP

Wang Engineering, INC.
Geotechnical and Environmental Engineers
1145 N. Main Street
Lombard, IL 60148
630-953-9928

BASED ON DRAWINGS PROVIDED BY J.J. BENES

REVISIONS	
NAME	DATE

ILLINOIS DEPARTMENT OF TRANSPORTATION
F.A.P. ROUTE 336
IL RTE 31

ILLINOIS ROUTE 176
GEOTECHNICAL PLAN AND PROFILE
STA. 195+00 TO STA. 205+00

SCALE: VERT. 1"=5' HORIZ. 1"=50'
DRAWN BY: SMP
DATE: 12/29/06
CHECKED BY: BDH

PLAN
SURVEYED
PLOTTED
CHECKED
ALIGNMENT CHECKED
RT. OF WAY CHECKED
CADD FILE NAME
NOTE BOOK
NO.
BY
DATE

PROFILE
SURVEYED
PLOTTED
CHECKED
B.M. NOTED
STRUCTURE NOTATNS CHKD
NOTE BOOK
NO.
BY
DATE