F.A.P. RTE.	SECTION	COUNTY	TOTAL SHEETS	SHEET NO.
336	112R-N	McHENRY	266	91
STA. 236+00	TO STA. 246+00			
FED. ROAD DIST. NO.	ILLINOIS	FED. AID PROJECT		

CONTRACT NO. 62537

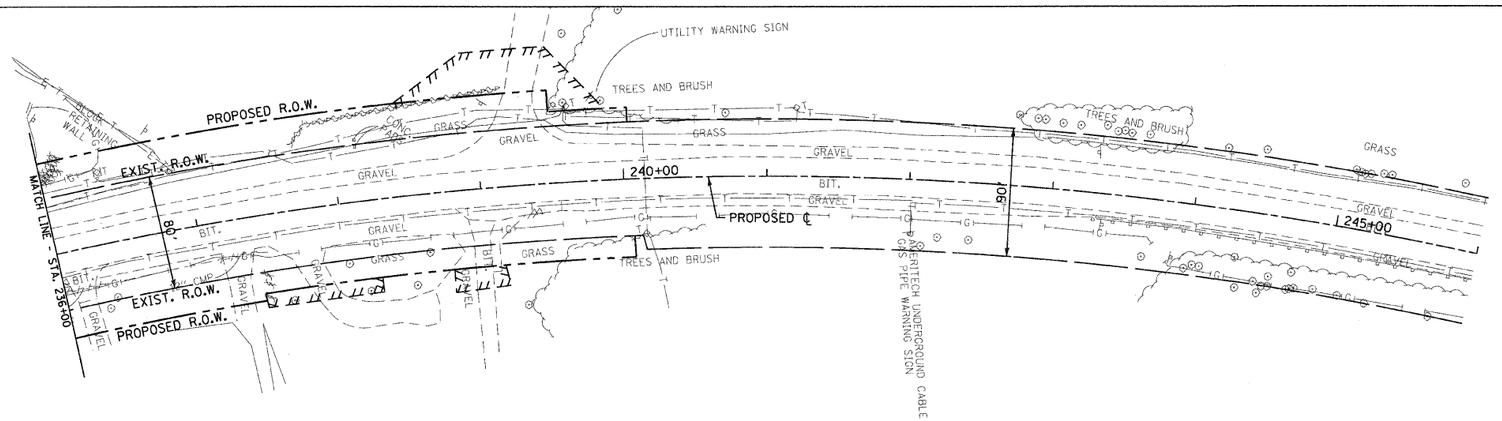

LEGEND

- ADJ STRUCTURE TO BE ADJUSTED
- C STRUCTURE TO BE CLEANED
- F STRUCTURE TO BE FILLED
- R STRUCTURE TO BE REMOVED
- REC STRUCTURE TO BE RECONSTRUCTED
- REC STRUCTURE TO BE RECONSTRUCTED WITH NEW FRAME AND LID OR GRATE
- ADJ STRUCTURE TO BE ADJUSTED WITH NEW FRAME AND LID OR GRATE
- PIPE REMOVAL
- PIPE UNDERDRAIN

EXISTING ILLINOIS ROUTE 176

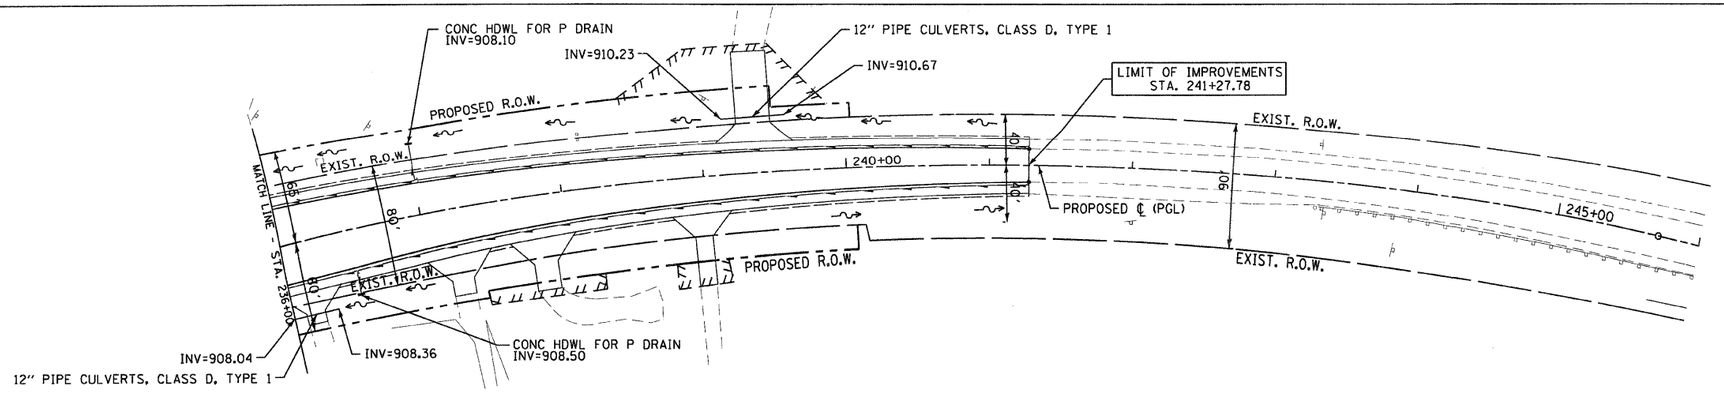

PROPOSED ILLINOIS ROUTE 176

HORIZ. (1" = 50') 0 50' 100'
VERT. (1" = 5') 0 5' 10'

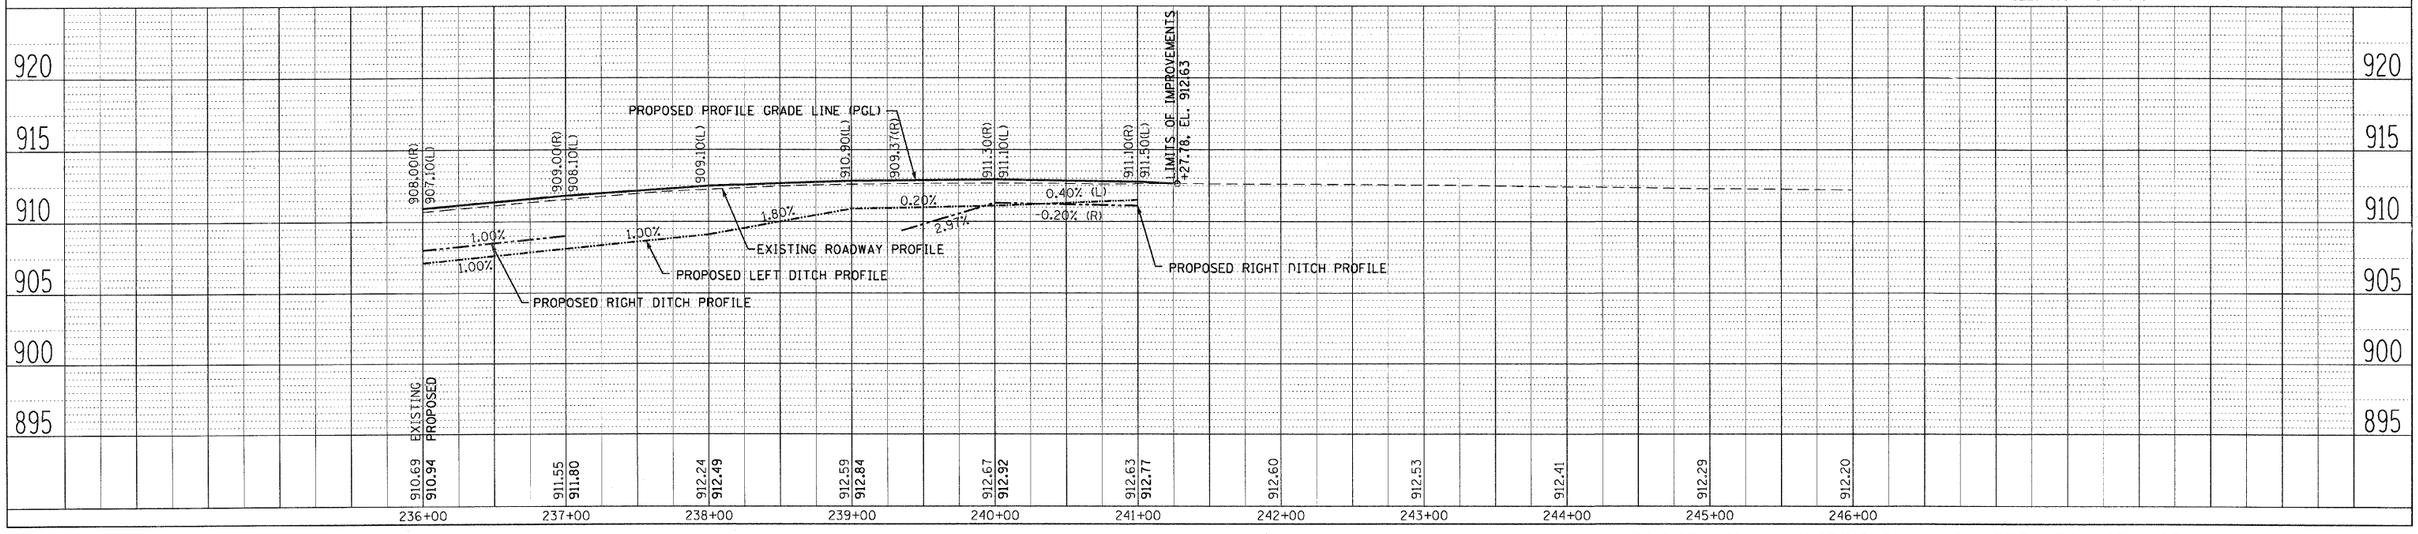

DRAINAGE AND UTILITIES PLAN IL. RTE. 176 STA. 236+00 TO STA. 246+00