F.A.P. RTE.	SECTION	COUNTY	TOTAL SHEETS	SHEET NO.
336	112R-N	McHENRY	266	146
STA.	TO STA.			
FED. ROAD DIST. NO.	ILLINOIS	FED. AID PROJECT		

CONTRACT NO. 62537

NOTES:

1. THE LOCATION OF THE LONGITUDINAL CONSTRUCTION JOINTS MAY VARY, DEPENDING ON THE STAGE CONSTRUCTION OF THE PAVEMENT.
2. SIDE STREET PAVEMENT JOINTS SHALL LINE UP WITH THE CONTRACTION AND CONSTRUCTION JOINTS ON THE MAINLINE PAVEMENT TO AVOID MID-PANEL CRACKING.
3. WHEN MORE THAN FIVE LANES OF PAVEMENT WILL BE CONSTRUCTED ADJACENT TO ONE ANOTHER AT INTERSECTIONS, NO. 6 SMOOTH DOWEL BARS SHALL BE SUBSTITUTED FOR NO. 6 DEFORMED EPOXY COATED BARS FOR LONGITUDINAL CONSTRUCTION JOINTS.
4. ELEVATIONS NOTED ON THIS SHEET ARE AT EVEN 100 FOOT STATION INTERVALS UNLESS OTHERWISE NOTED.

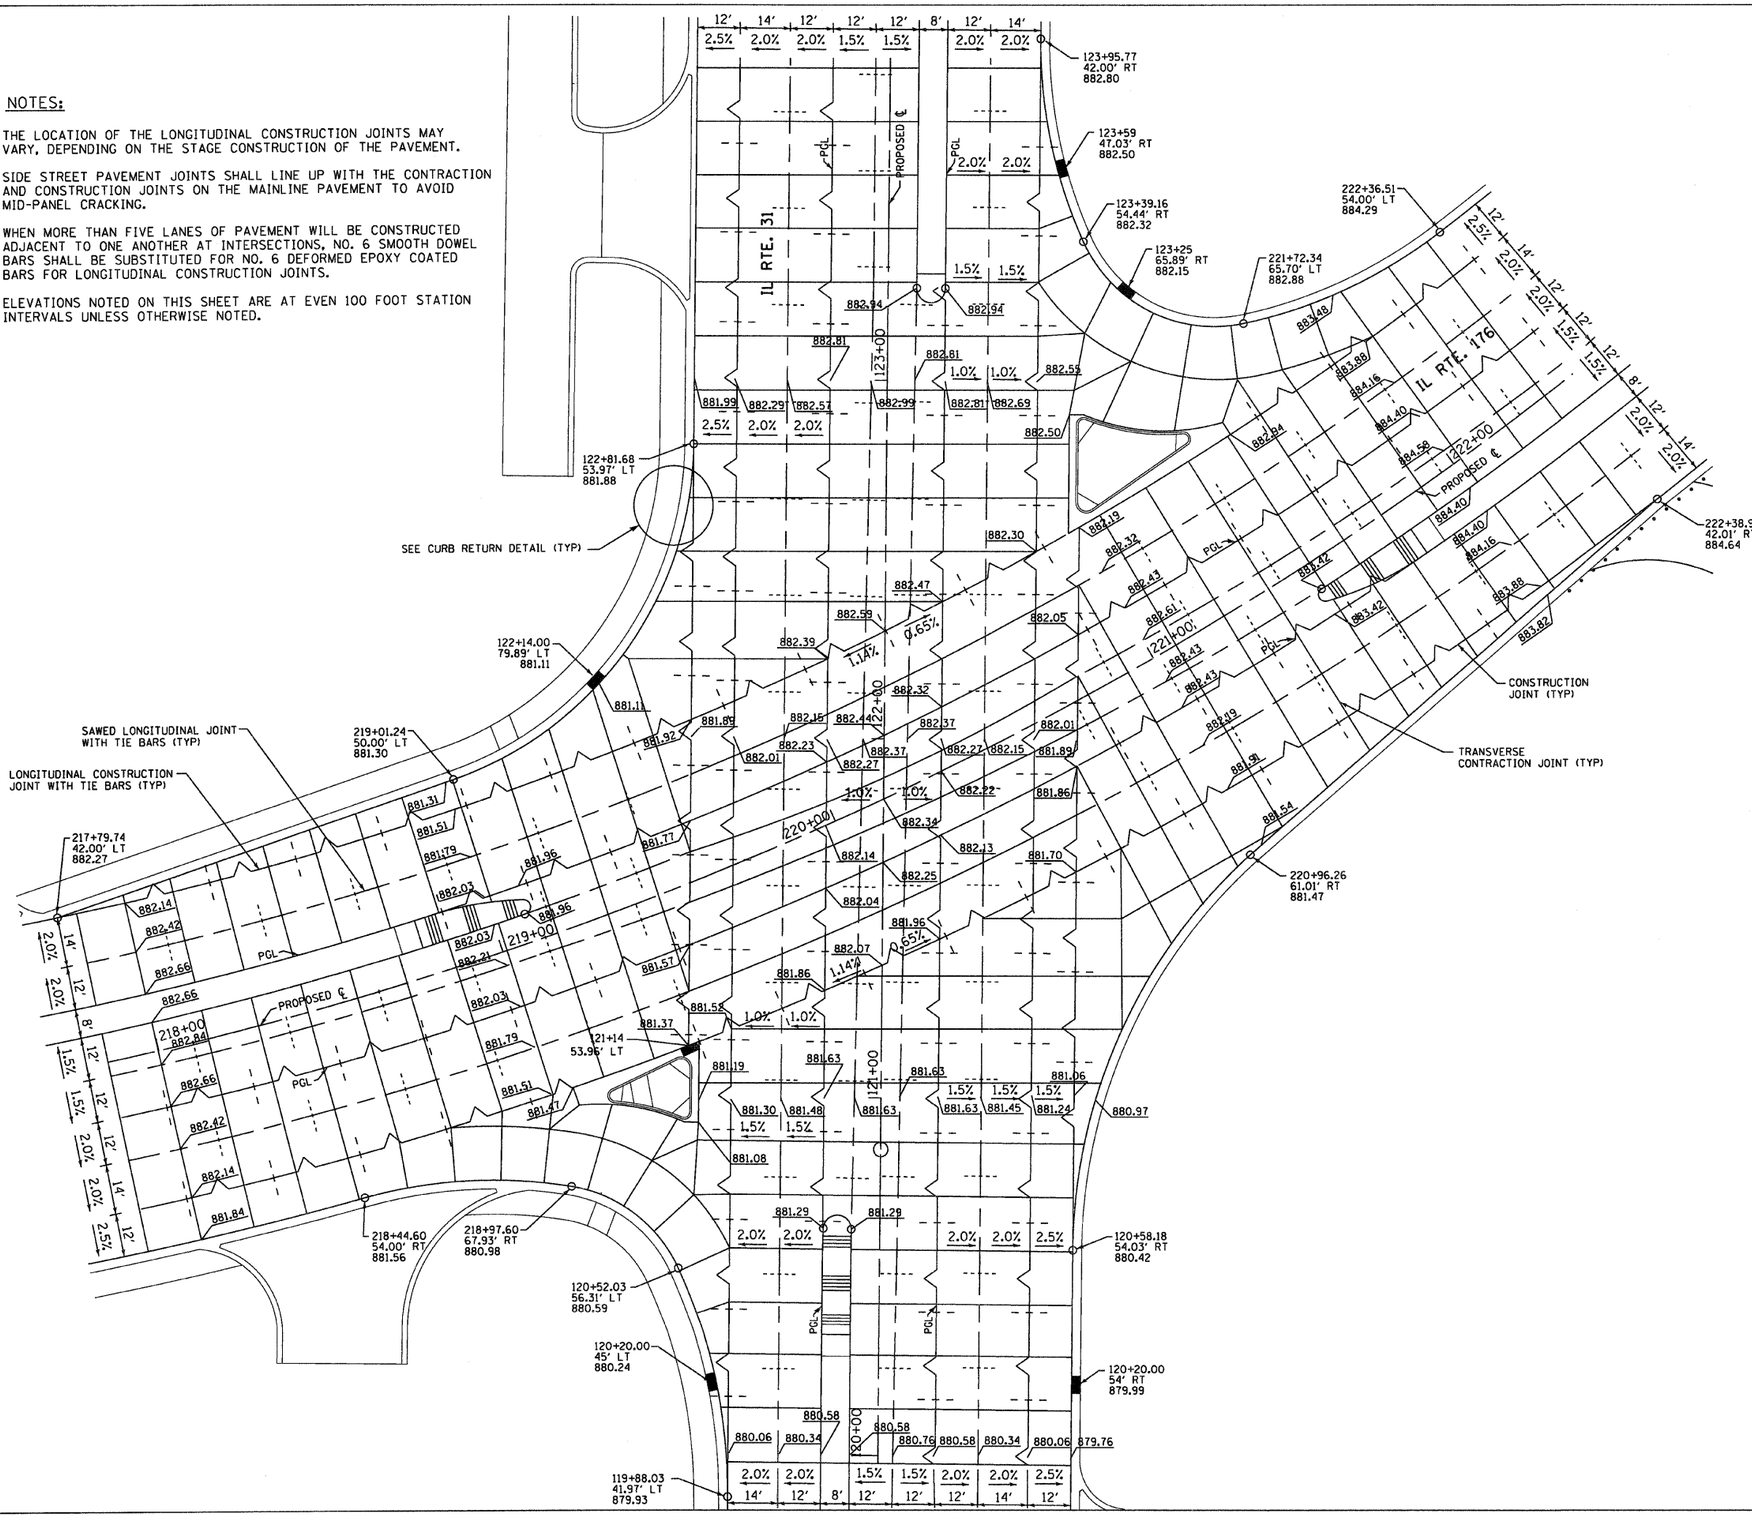

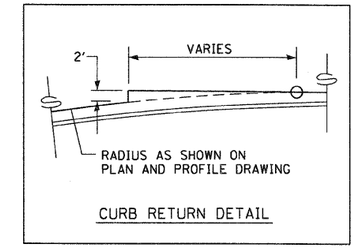

CURB RETURN DETAIL

REVISIONS	
NAME	DATE

ILLINOIS DEPARTMENT OF TRANSPORTATION
F.A.U. ROUTE 336
IL RTE 31 AND IL RTE 176

INTERSECTION PAVEMENT JOINT LOCATIONS AND ELEVATIONS
ILLINOIS ROUTE 31
AT ILLINOIS ROUTE 176

0 20' 40'
1" = 20'

DATE: 02/10/2012
DRAWN BY: BCD
CHECKED BY: BDH