F.A.P. RTE.	SECTION	COUNTY	TOTAL SHEETS	SHEET NO.
336	112R-N	McHENRY	266	254
STA.		TO STA.		
FED. ROAD DIST. NO.	ILLINOIS	FED. AID PROJECT		
CONTRACT NO. 62537				

	CUT(SF)	FILL(SF)
PRESTAGE:	6.87	0.02
STAGE-1:	20.75	67.09
STAGE-2:	60.59	0.00
STAGE-3:	0.00	0.00

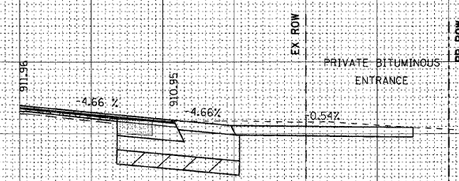

237+22.95

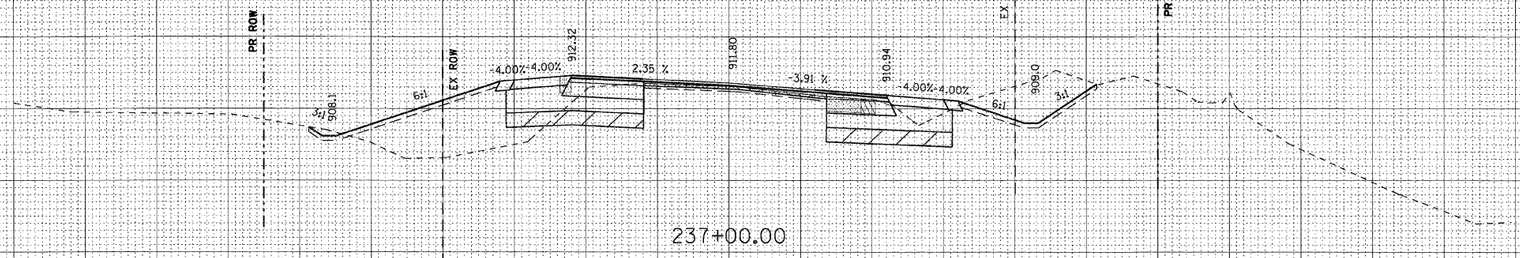

237+00.00

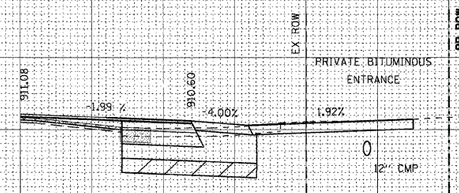

236+16.35

LEGEND

- TEMPORARY PAVEMENT
- TEMPORARY AGGREGATE SHOULDER
- EXCAVATION OF UNSUITABLE SOIL AND REPLACEMENT WITH POROUS GRANULAR EMBANKMENT, SUBGRADE
- PAVEMENT REMOVAL

IL ROUTE 176