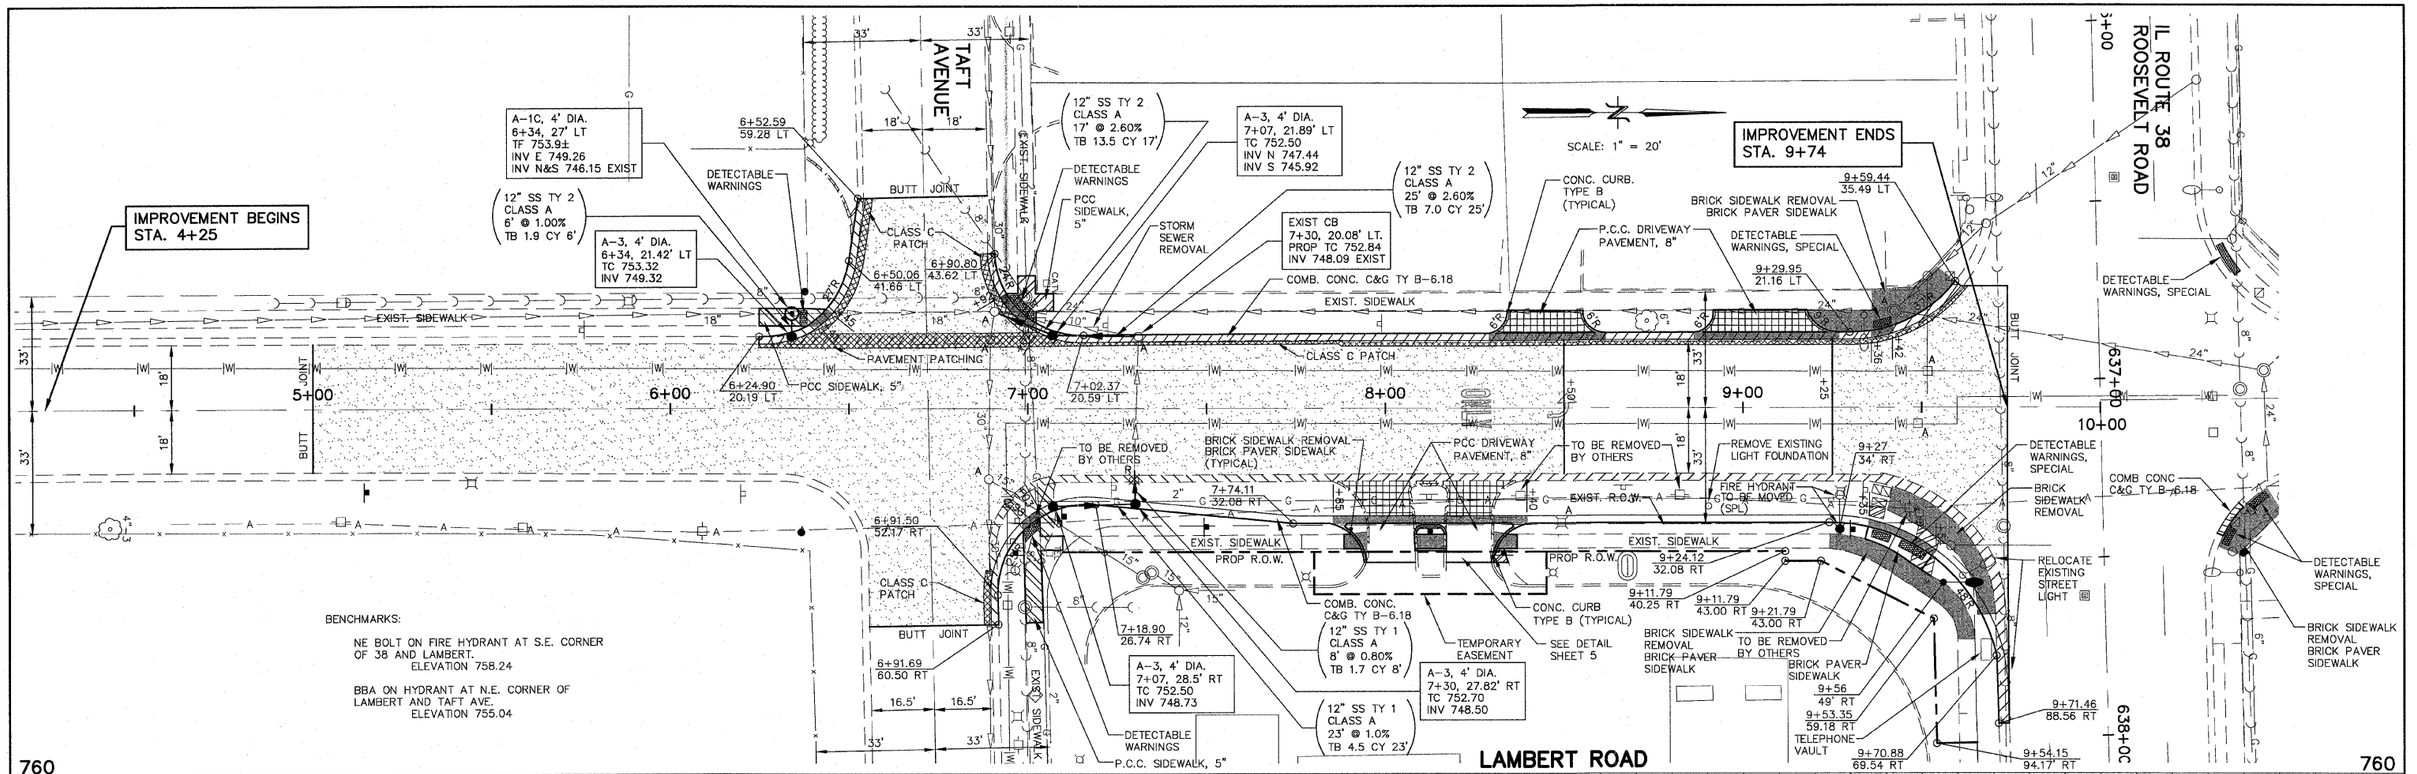

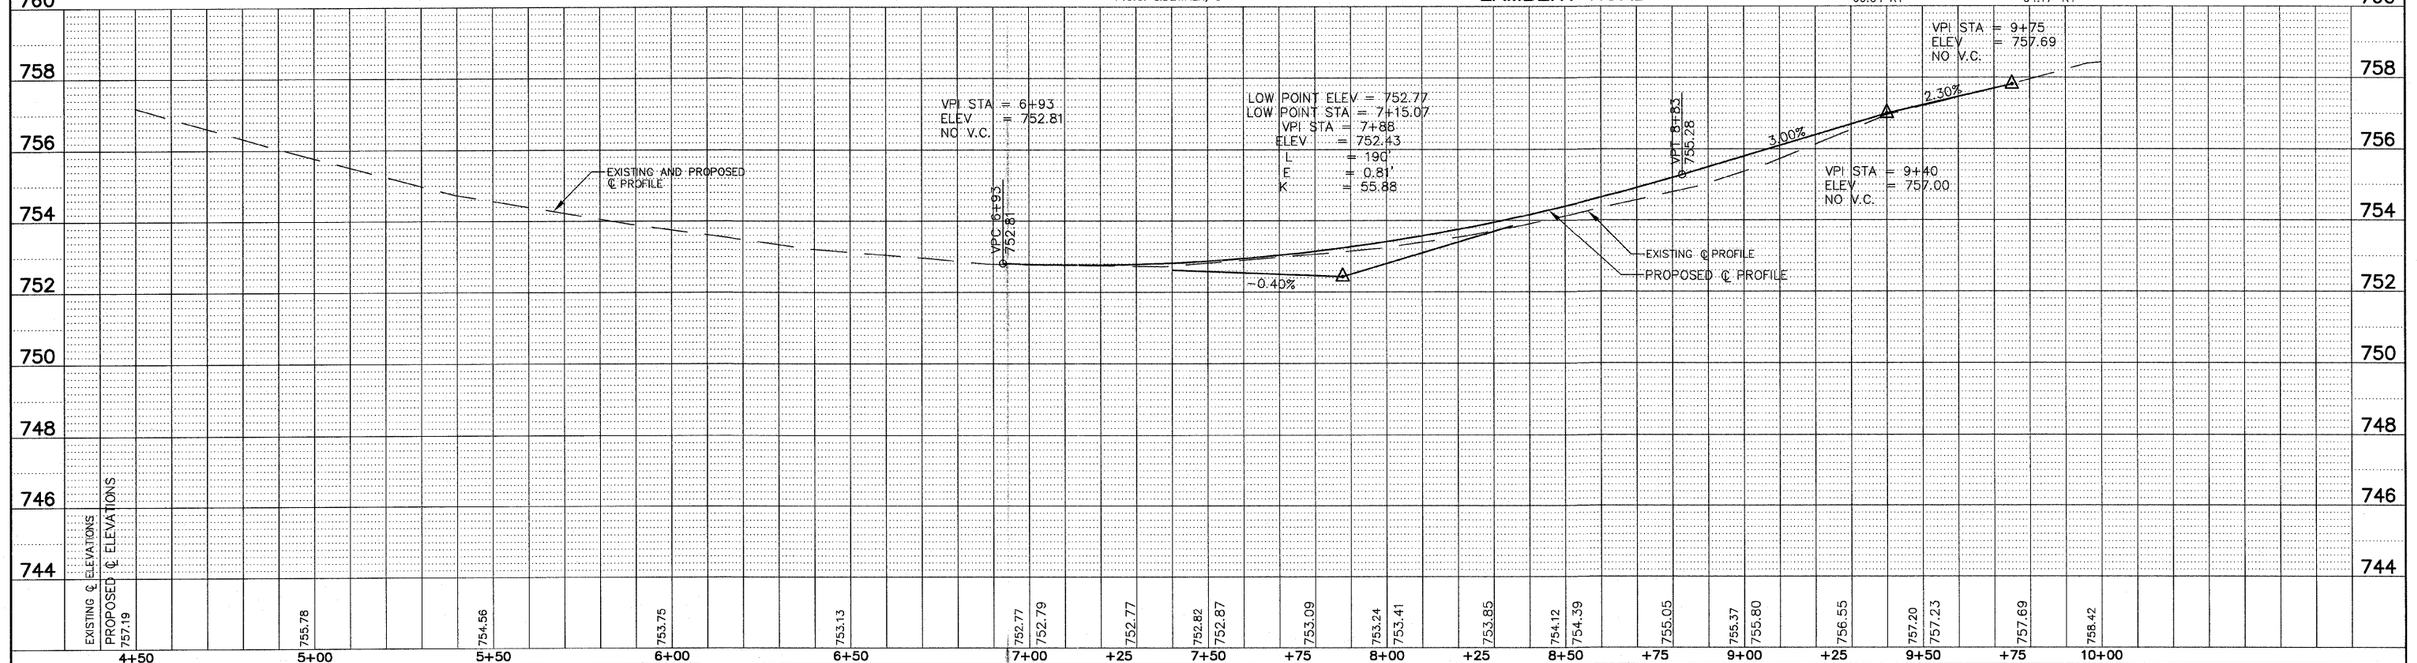

FILE NAME = P:\03\03040036\cad\phase 2\dwg\040036-sht-pp-lambert.dwg Sep 19, 2011 at 12:26 Layout: 6-Lambert-PP1	USER NAME =	DESIGNED —	REVISED —
		DRAWN —	REVISED —
	PLOT SCALE =	CHECKED —	REVISED —
	PLOT DATE =	DATE —	REVISED —

STATE OF ILLINOIS
DEPARTMENT OF TRANSPORTATION

HLR

SCALE:

LAMBERT ROAD AT ROUTE 38
PLAN AND PROFILE

SHEET NO. OF SHEETS | STA. TO STA.

F.A.U. RTE.	SECTION	COUNTY	TOTAL SHEETS	SHEET NO.
2567	05-00069-00-CH	DuPAGE	42	6
		CONTRACT NO. 63567		
FED. ROAD DIST. NO.	ILLINOIS	FED. AID PROJECT		