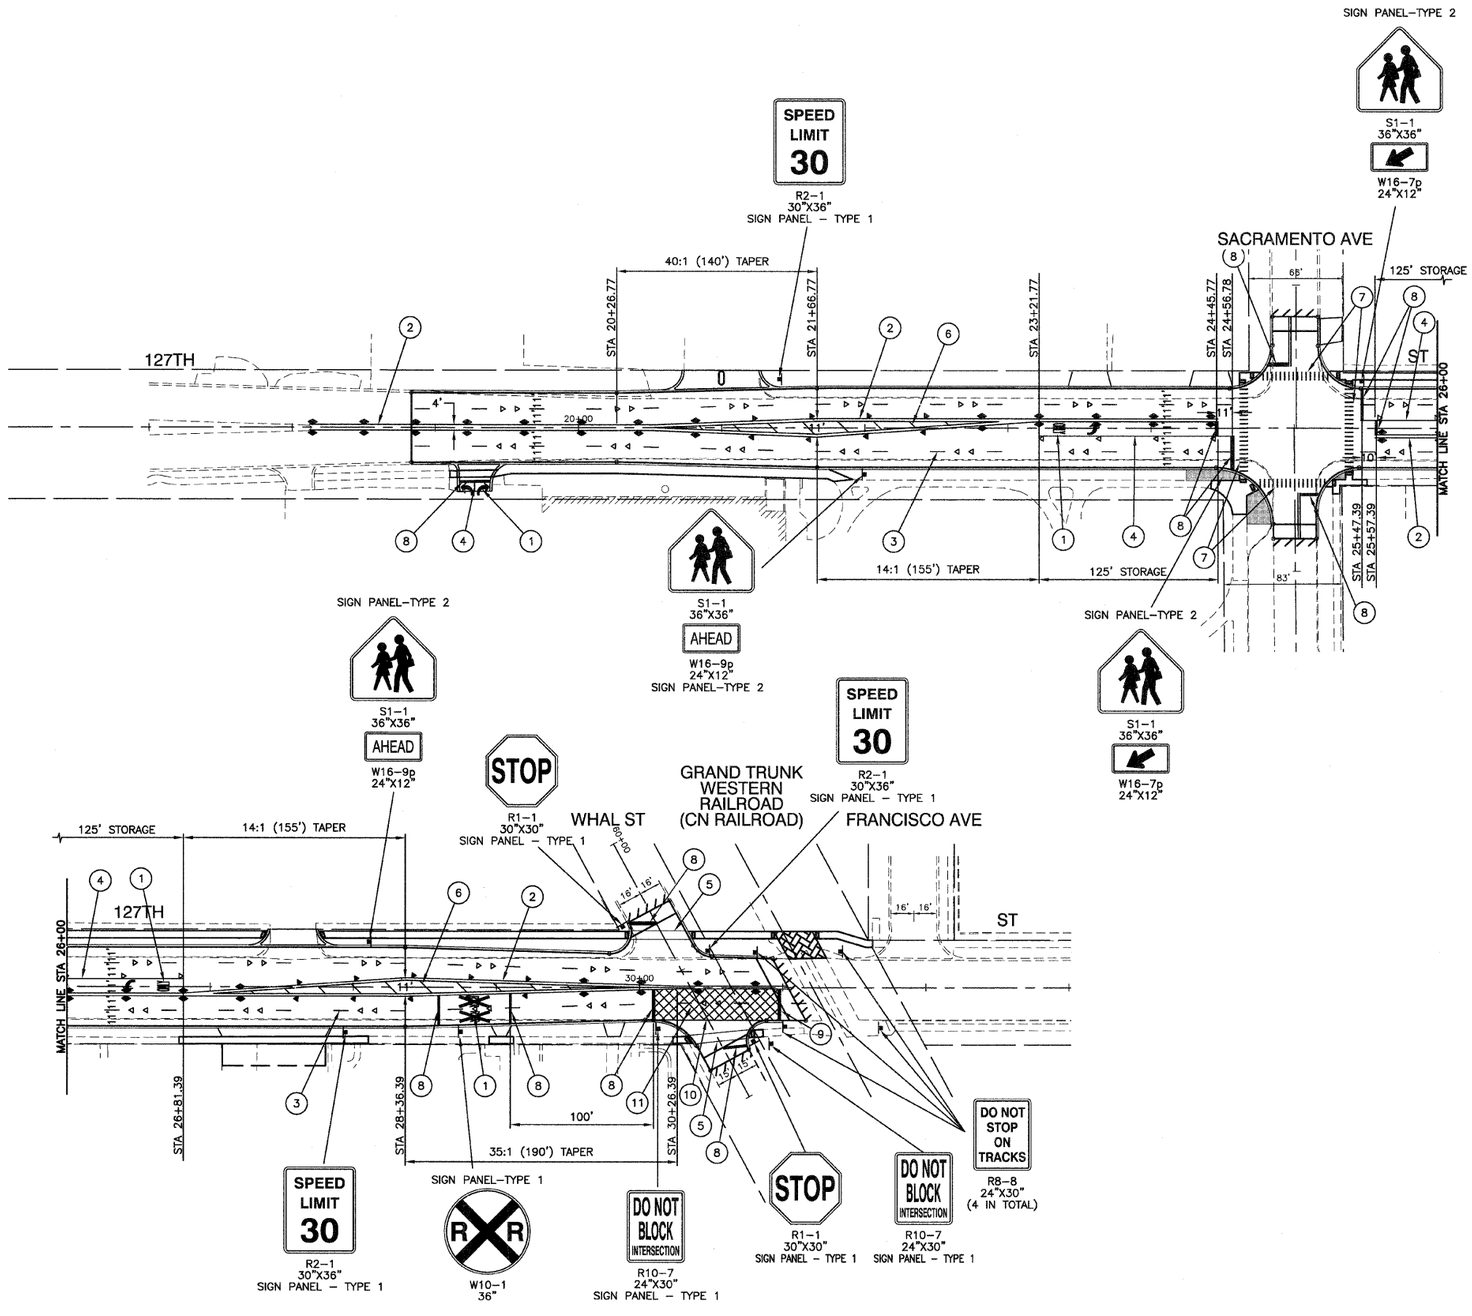

N

PAVEMENT MARKING LEGEND

1. WHITE LETTERS & SYMBOLS
2. DOUBLE 4" YELLOW CENTERLINE (11" C/C)
3. 4" WHITE SKIP – DASH LINE (10' LINE – 30' SPACE)
4. 6" WHITE LANE LINE
5. 6" DOUBLE WHITE CROSSWALK (6' APART)
6. 12" YELLOW LINE (45° ANGLE, 20' C/C)
7. 12" WHITE LINE (CROSSWALK, 2' APART, 6' WIDE)
8. 24" WHITE STOP BAR
9. 12" WHITE STOP BAR
10. 8" WHITE EDGE LINE
11. 6" WHITE CROSS HATCH (8' CENTERS)

- ONE–WAY CRYSTAL MARKER 80' C/C UNLESS OTHERWISE INDICATED
- ONE–WAY AMBER MARKER 40' C/C UNLESS OTHERWISE INDICATED
- TWO–WAY AMBER MARKER 40' C/C UNLESS OTHERWISE INDICATED
- TRAFFIC SIGN

NOTE:

1. ALL MARKINGS SHALL BE THERMOPLASTIC UNLESS OTHERWISE NOTED.
2. SEE IDOT STANDARD TC–13 FOR PAVEMENT MARKING DETAILS.
3. ALL SIGN PANELS WILL BE INSTALLED WITH TELESCOPING STEEL SIGN SUPPORTS.

FILE NAME = 09527-PVMK-01 - P01	USER NAME =	DESIGNED – HLG	REVISED –	STATE OF ILLINOIS DEPARTMENT OF TRANSPORTATION	FAP 0344 (127TH STREET) AT SACRAMENTO AVENUE PAVEMENT MARKING AND SIGNING
		CHECKED – HLG	REVISED –		
	PLOT SCALE =	DRAWN – LTL	REVISED –		
	PLOT DATE = 02-22-12	CHECKED – AG	REVISED –		SCALE: 1" = 50' | SHEET NO. 13 OF 48 SHEETS | STA. | TO STA.

F.A.U. RTE.	SECTION	COUNTY	TOTAL SHEETS	SHEET NO.
0344	06-00175-00-TL	COOK	48	13
		CONTRACT NO. 63613		
FED. ROAD DIST. NO. 1	ILLINOIS	FED. AID PROJECT F-0344 (041)		