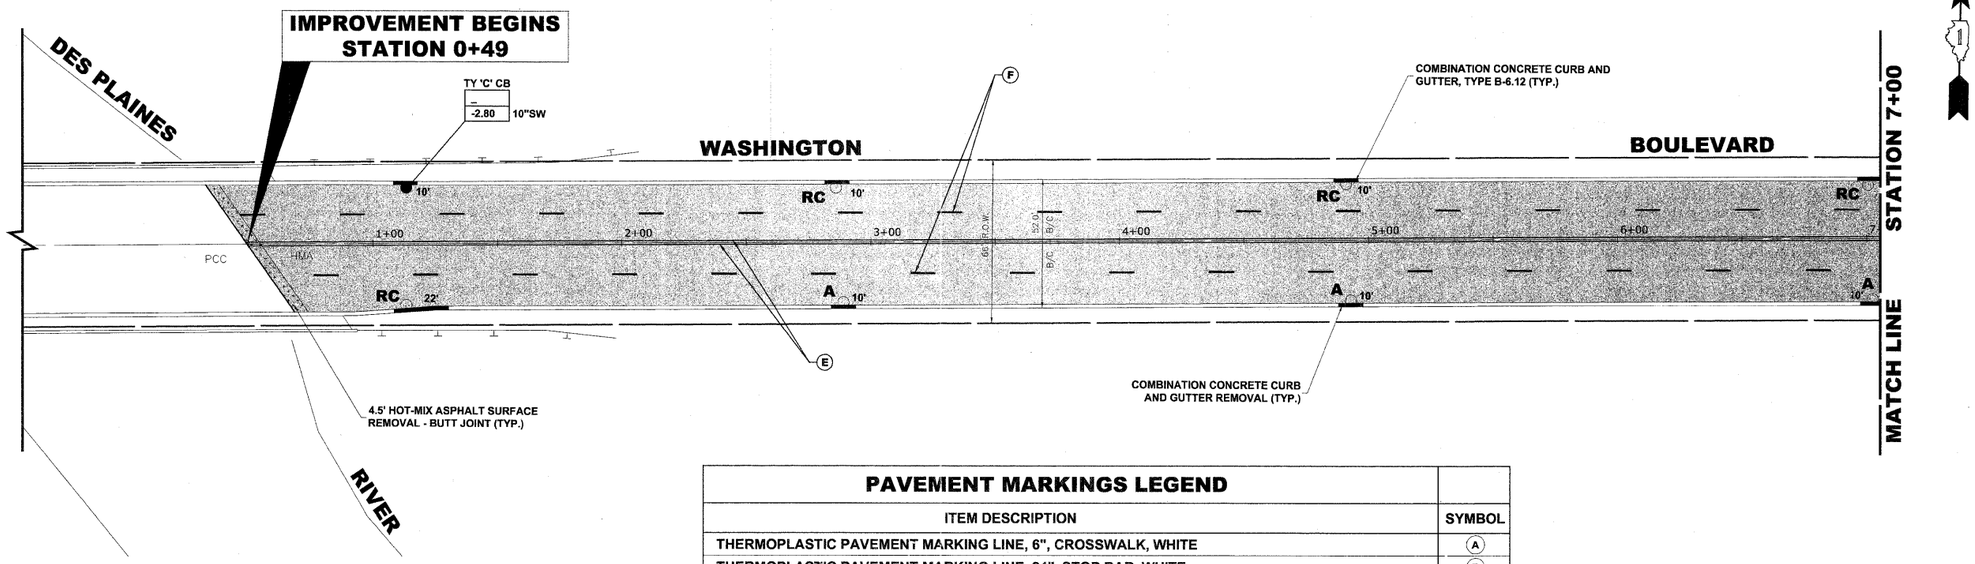

PAVEMENT MARKINGS LEGEND	
ITEM DESCRIPTION	SYMBOL
THERMOPLASTIC PAVEMENT MARKING LINE, 6", CROSSWALK, WHITE	(A)
THERMOPLASTIC PAVEMENT MARKING LINE, 24", STOP BAR, WHITE	(B)
THERMOPLASTIC PAVEMENT MARKING LINE, 12", SCHOOL CROSSWALK, WHITE	(C)
THERMOPLASTIC PAVEMENT MARKING LINE, 4", PARKING LANE LINE, WHITE	(D)
THERMOPLASTIC PAVEMENT MARKING LINE, 4", PAVEMENT CENTERLINE DOUBLE @ 11" C-C, YELLOW	(E)
THERMOPLASTIC PAVEMENT MARKING LINE, 4", SKIP DASH, WHITE	(F)

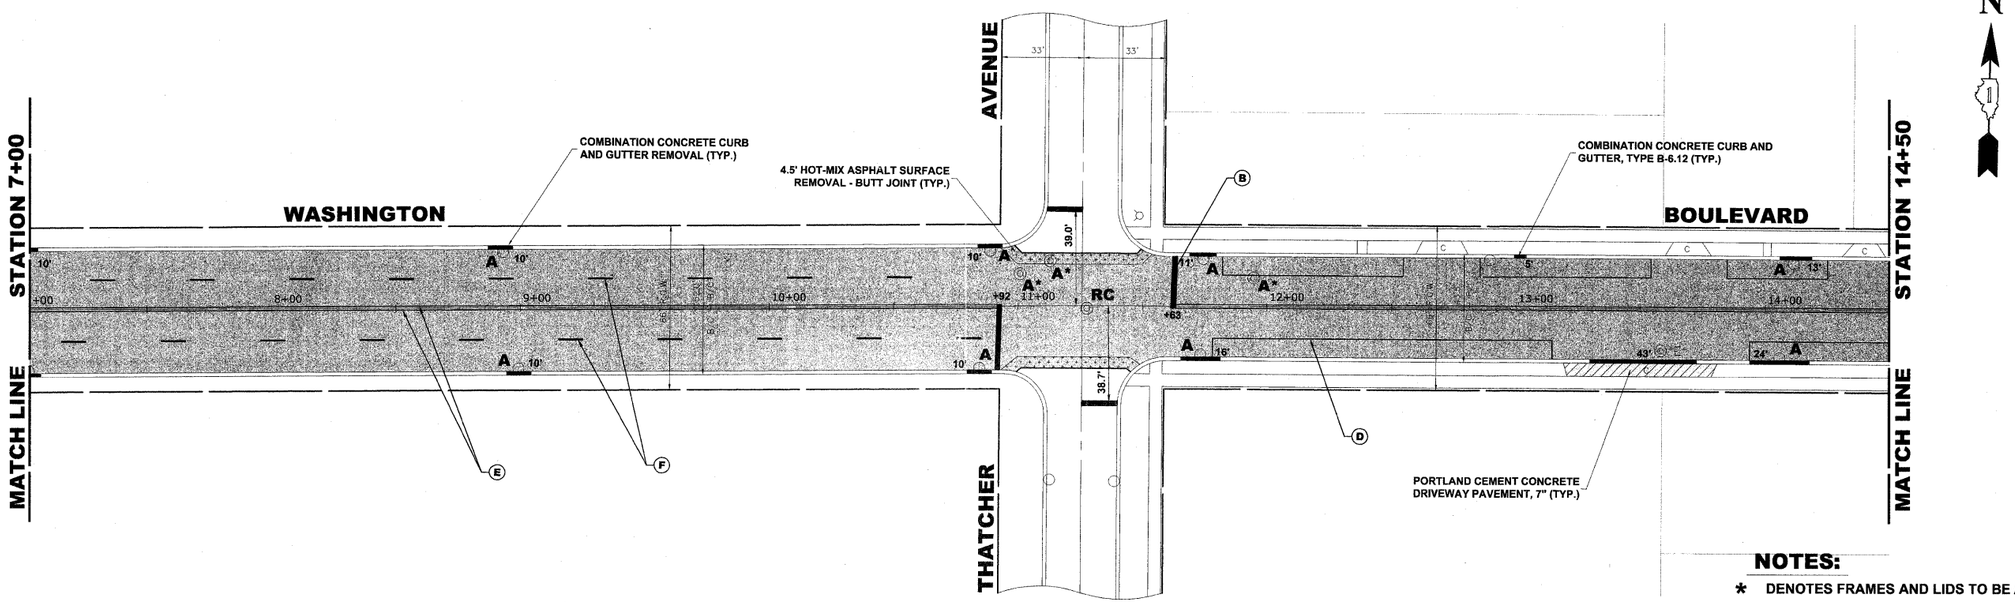

NOTES:

* DENOTES FRAMES AND LIDS TO BE ADJUSTED (SPECIAL)

THE LOCATIONS FOR PATCHING "D" WORK TO BE DETERMINED IN FIELD BY THE ENGINEER

HANCOCK ENGINEERING
◆ Civil Engineers
◆ Municipal Consultants
◆ Established 1911
9933 Roosevelt Road
Westchester, Illinois 60154-2780
Phone: 708/865-0160
Fax: 708/865-1212

USER NAME -	DESIGNED - ALA	REVISED -	
	DRAWN - MK, DMM	REVISED -	
PLOT SCALE -	CHECKED - ALA	REVISED -	
PLOT DATE -	DATE - 12-7-11	REVISED -	

STATE OF ILLINOIS
DEPARTMENT OF TRANSPORTATION

PAVING PLAN

SCALE: 1" = 30' | SHEET NO. 1 OF 3 SHEETS | STA. 0+49 | TO STA. 14+50

ROUTE NO.	SECTION	COUNTY	TOTAL SHEETS	SHEET NO.
FAU 1411	11-00093-00-RS	COOK	14	6
FIELD BOOK NO. -/AERIALS/LL		CONTRACT NO. 63686		
FED. ROAD DIST. NO. 1	ILLINOIS	FED. AID PROJECT M-9003(943)		

E.H.E. PROJECT NO. 740-11-15501

Drawing file: W:\Projects\740111S5 - Washington Blvd LAPP\Washington Blvd\Washington Blvd LAPP.dwg Jan 17, 2012 - 10:08am