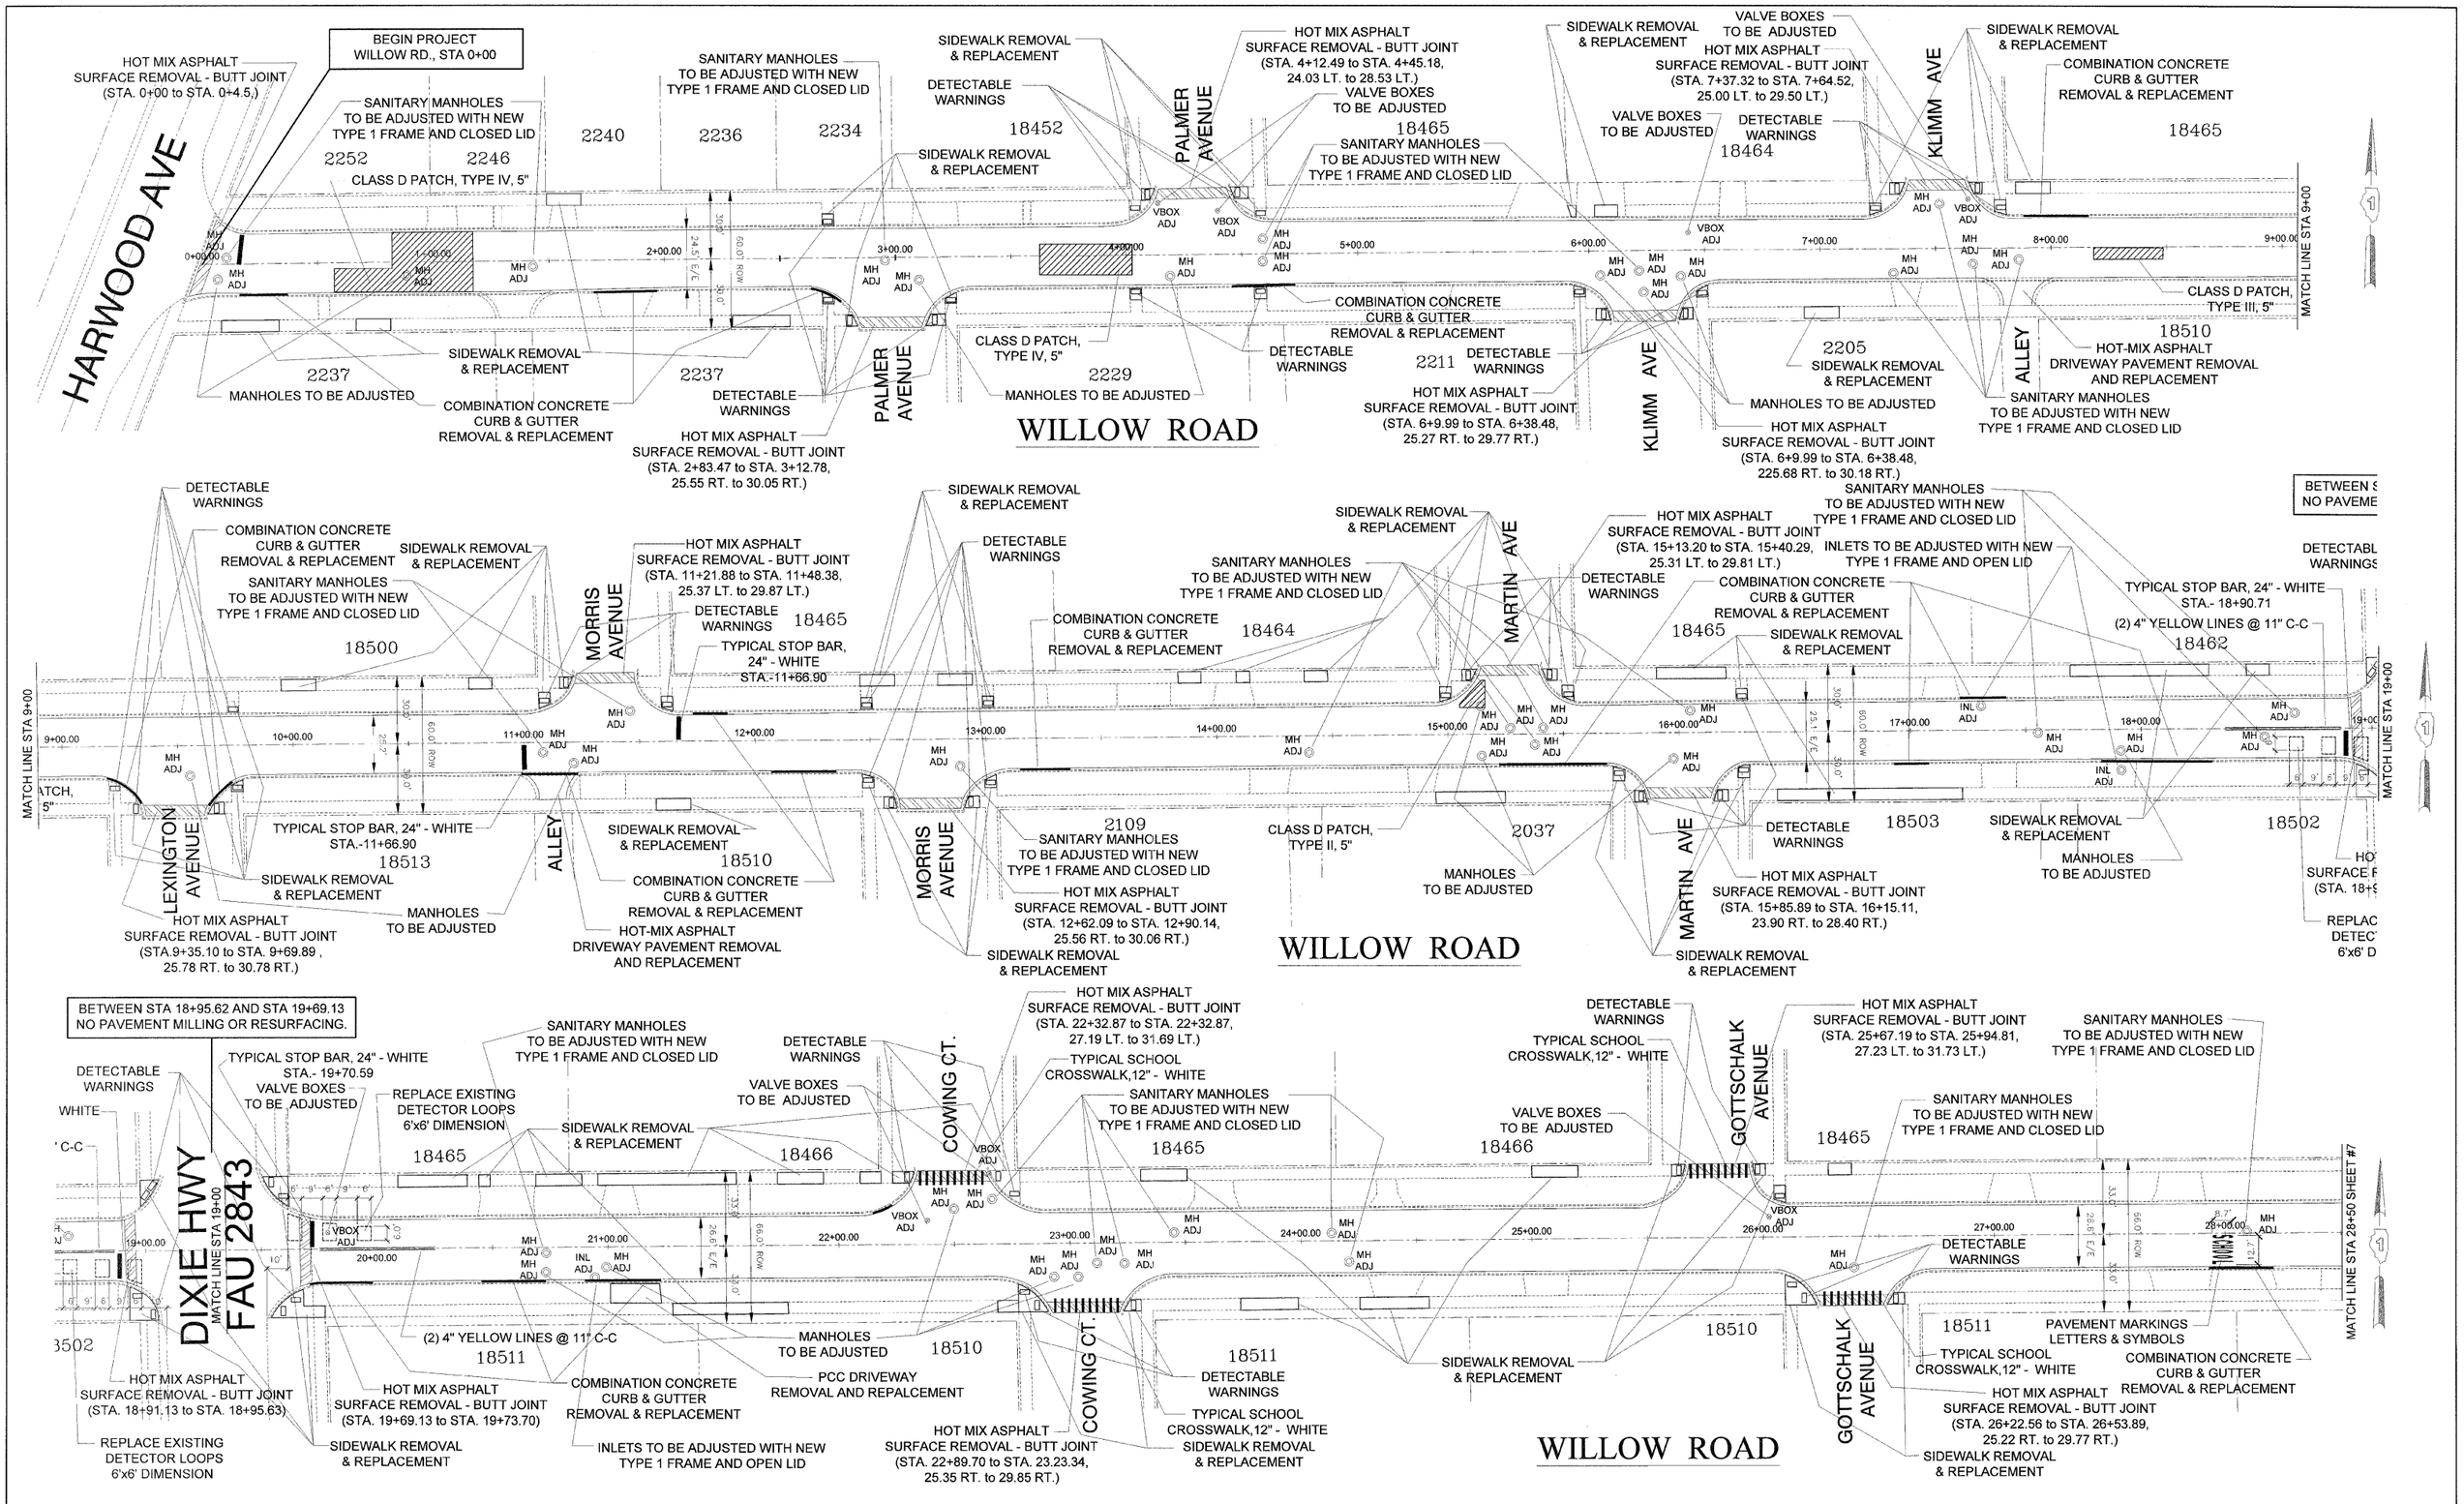

VILLAGE OF HOMEWOOD ENGINEERING DIVISION	USER NAME = -	DESIGNED DJA	REVISED —
		DRAWN DJA	REVISED —
	PLOT SCALE = -	CHECKED MM	REVISED —
	PLOT DATE = -	DATE -	REVISED —

STATE OF ILLINOIS
DEPARTMENT OF TRANSPORTATION

EXISTING & PROPOSED ROADWAY AND PAVEMENT MARKING PLAN

SCALE: 1"=30.0' | SHEET NO. 6 OF 14 SHEETS | STA. 0+00 TO STA. 52+22.47

F.A.U. RTE.	SECTION	COUNTY	TOTAL SHEETS	SHEET NO.
1063	11-00134-00-RS	COOK	14	6
		CONTRACT NO. 63687		

FED. ROAD DIST. NO. 1 | ILLINOIS | FED. AID PROJECT