FINAL SURVEY	BY	DATE
NOTE BOOK	SURVEYED	
NO.	PLOTTED	
	TEMPLATE	
	AREAS	
	AREAS CHECKED	

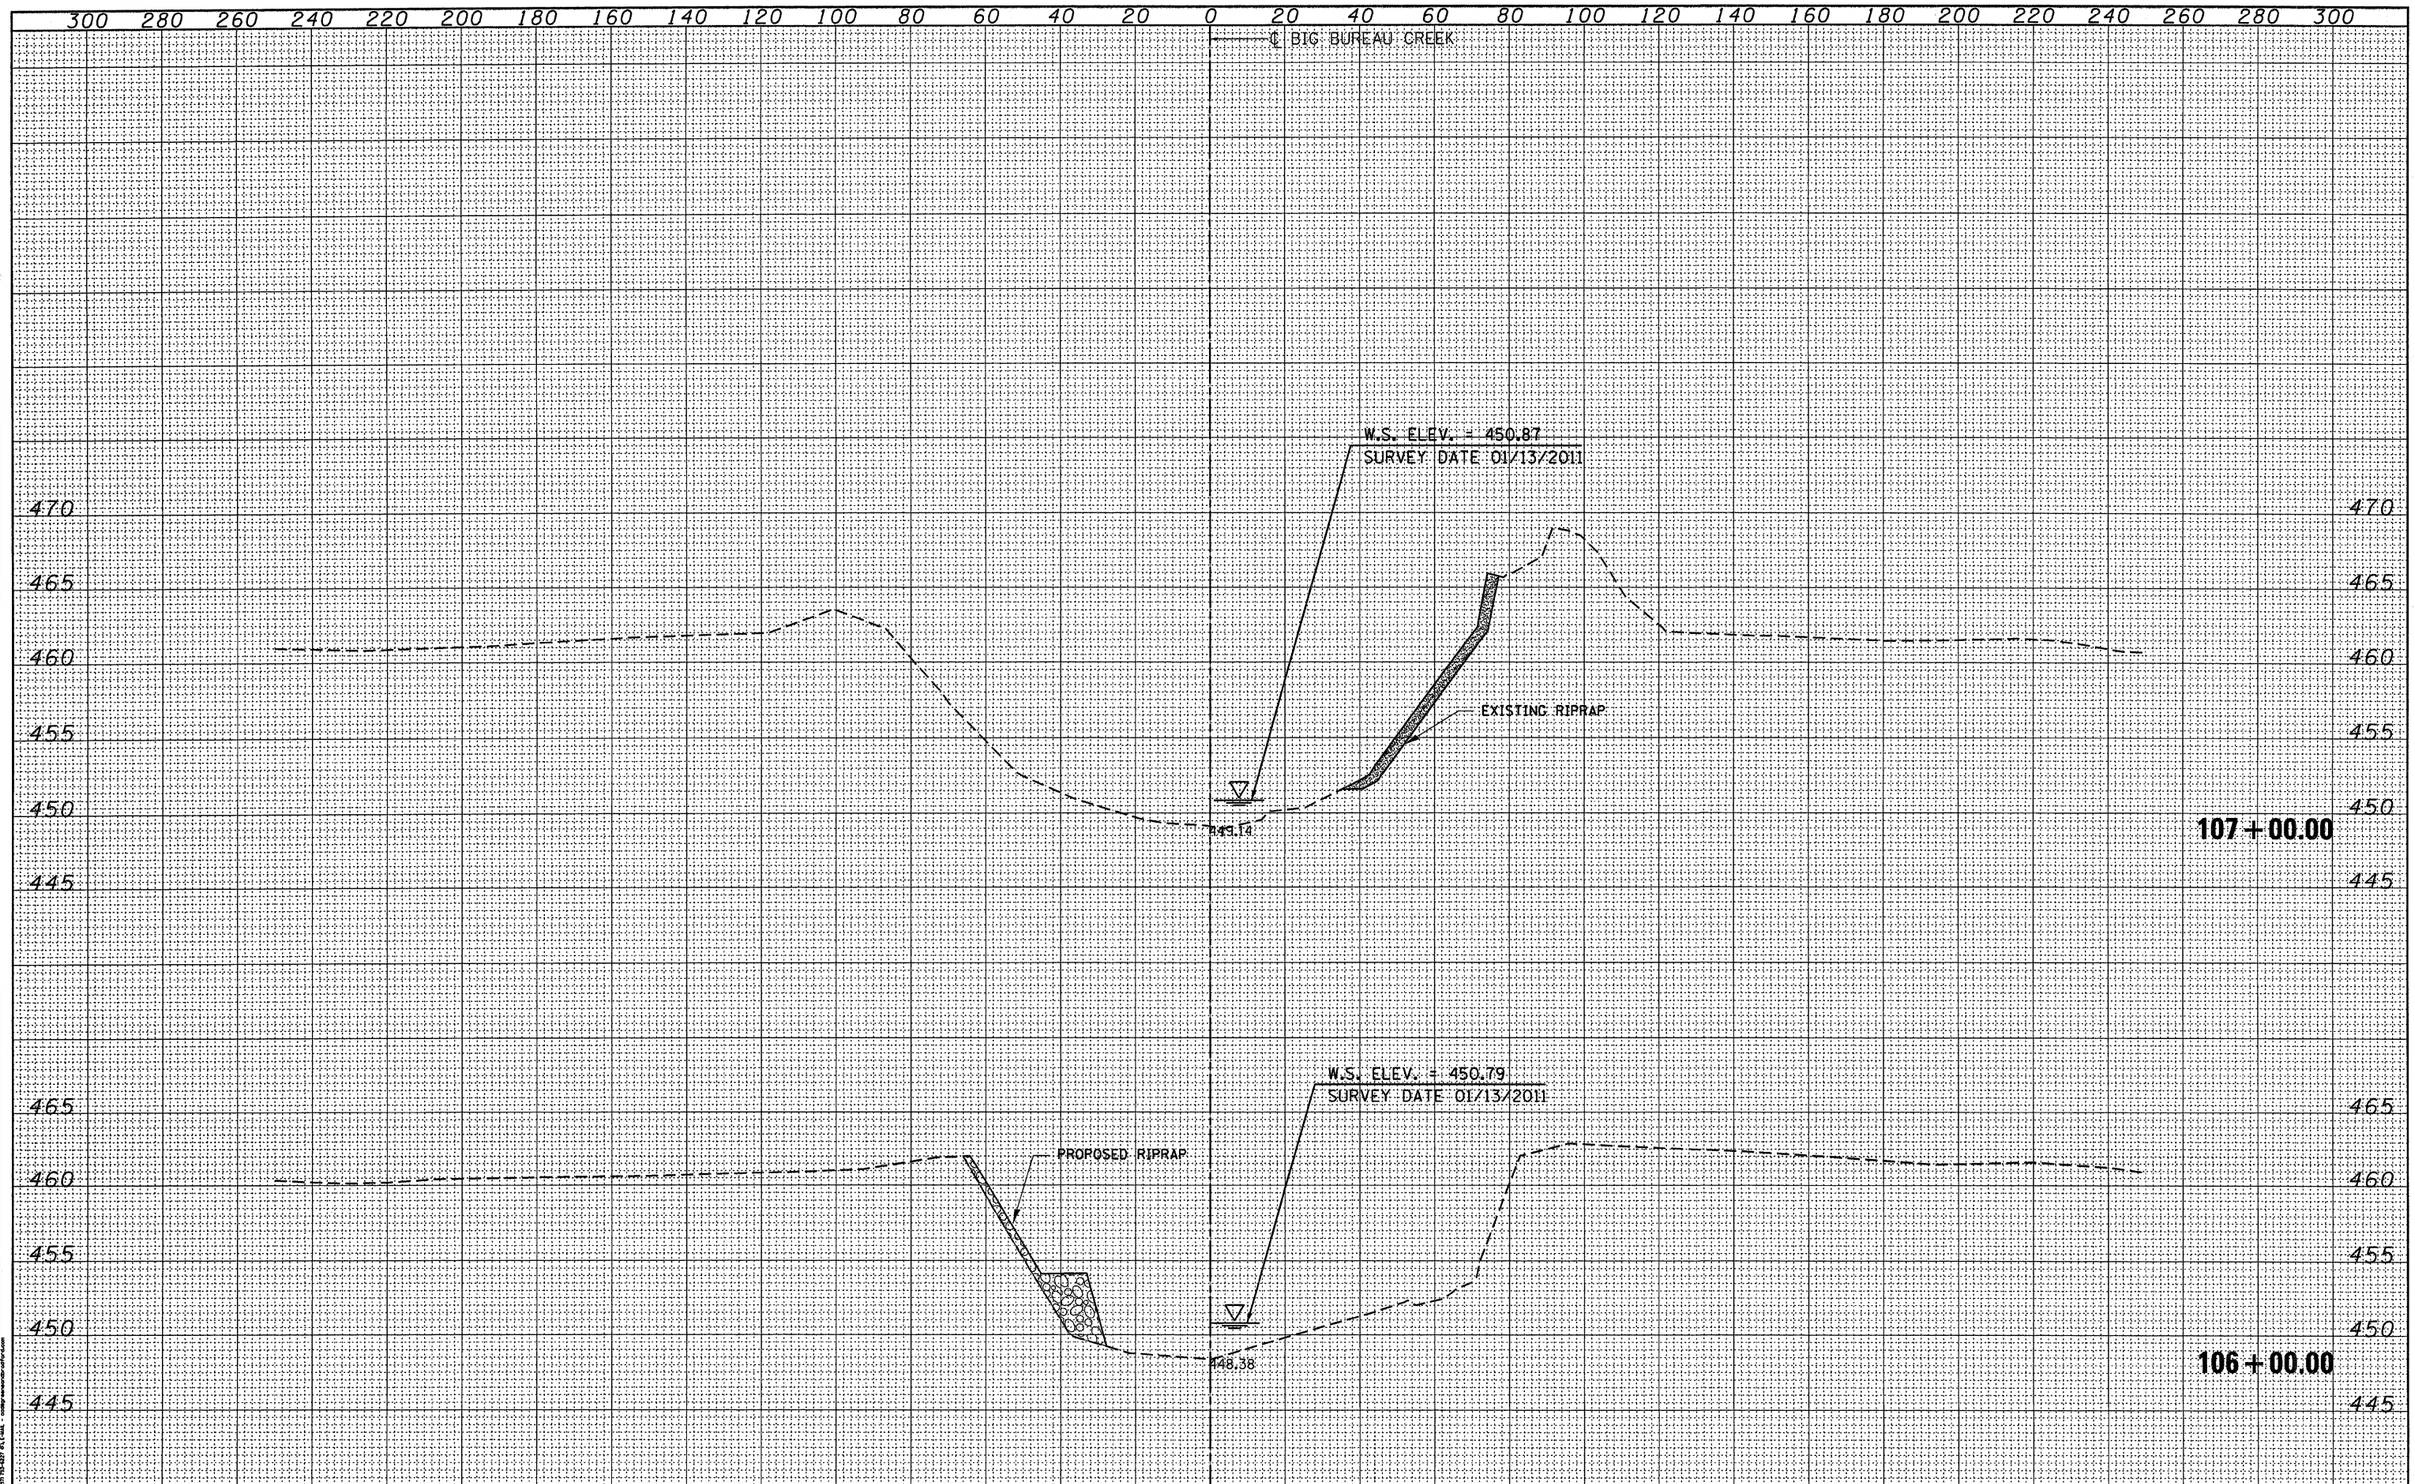

ORIGINAL SURVEY	BY	DATE
NOTE BOOK	SURVEYED	
NO.	PLOTTED	
	TEMPLATE	
	APP'V	
	CHECKED	

GREENER & BRADFORD, INC.
OF SPRINGFIELD

FILE NAME = c:\pw_work\pwidot\fergusonsa\d0234188\D366A65-sht-XSC.dgn	USER NAME = fergusonsa	DESIGNED - WCB	REVISED -
		DRAWN - FV	REVISED -
	PLOT SCALE = 20.0000 ' / in.	CHECKED - RT	REVISED -
G&B PROJECT: 08227 W08	PLOT DATE = 3/8/2012	DATE - 01/19/2011	REVISED -

PLOT DRIVER = $PLOTTER$

STATE OF ILLINOIS
DEPARTMENT OF TRANSPORTATION

BIG BUREAU CREEK CROSS SECTIONS

SCALE: 20 H: 5 V | SHEET NO. 8 OF 10 SHEETS | STA. 106+00.00 TO STA. 107+00.00

F.A.S RTE.	SECTION	COUNTY	TOTAL SHEETS	SHEET NO.
2245	(22) I	BUREAU	10	8
		CONTRACT NO. 66A65		
FED. ROAD DIST. NO.	ILLINOIS	FED. AID PROJECT		