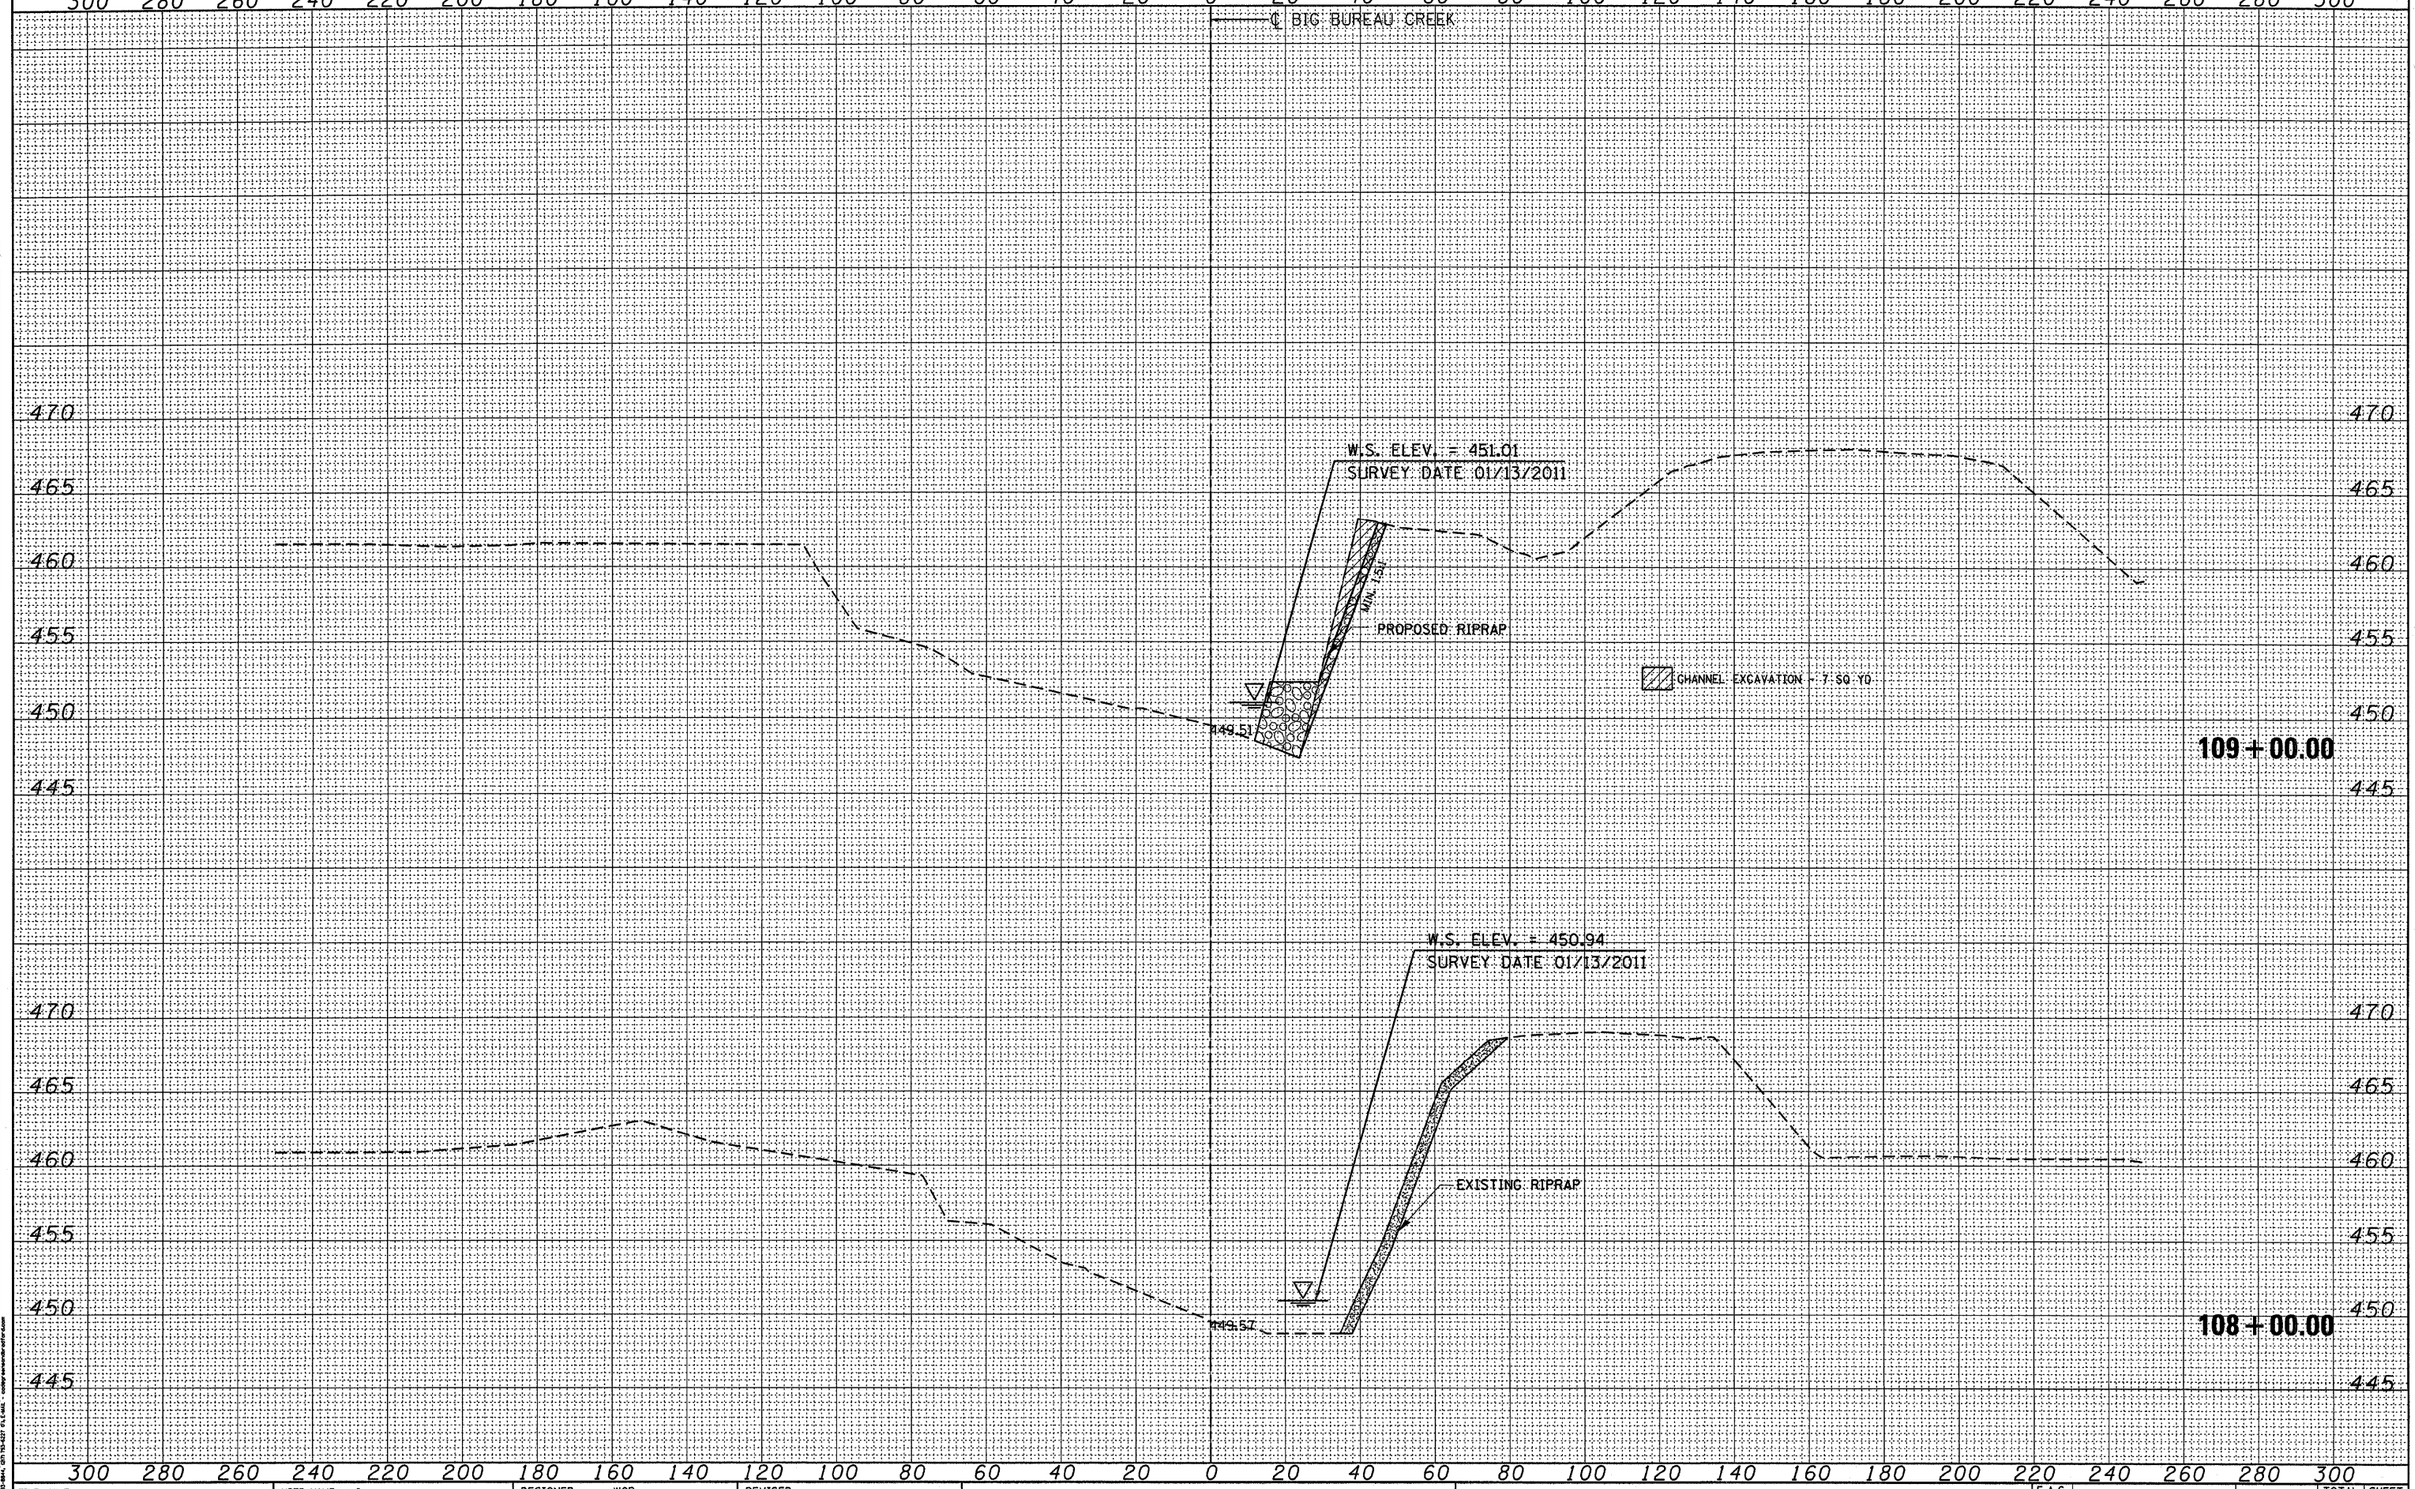


FINAL SURVEY — NOTE BOOK — NO. — SURVEYED — PLOTTED — TEMPLATE — AREAS — AREAS CHECKED — BY — DATE

ORIGINAL SURVEY — NOTE BOOK — NO. — SURVEYED — PLOTTED — TEMPLATE — AP" ℄ — CHECKED — BY — DATE

GREENE & BRADFORD, INC.
GB

| | | | |
|---|---|---|---|
| FILE NAME = c:\pw_work\pwidot\fergusonsa\d0234188\D366A65-sht-XSC.dgn | USER NAME = fergusonsa | DESIGNED - WCB | REVISED - |
| | | DRAWN - FV | REVISED - |
| | PLOT SCALE = 20.0000 ' / in. | CHECKED - RT | REVISED - |
| G&B PROJECT: 08227 W08 | PLOT DATE = 3/8/2012 | DATE - 01/19/2011 | REVISED - |

PLOT DRIVER = $PLOTTER$

**STATE OF ILLINOIS**
**DEPARTMENT OF TRANSPORTATION**

**BIG BUREAU CREEK CROSS SECTIONS**

SCALE: 20 H: 5 V | SHEET NO. 9 OF 10 SHEETS | STA. 108+00.00 TO STA. 109+00.00

| F.A.S RTE. | SECTION | COUNTY | TOTAL SHEETS | SHEET NO. |
|---|---|---|---|---|
| 2245 | (22) I | BUREAU | 10 | 9 |
| | | CONTRACT NO. 66A65 | | |
| FED. ROAD DIST. NO. | ILLINOIS | FED. AID PROJECT | | |