LOCATION MAP #7

F.A.P. ROUTE 693 (IL 9) FROM
EAST OF IL 165 TO ARROWSMITH ROAD

MCLEAN COUNTY / RURAL 2-LANE

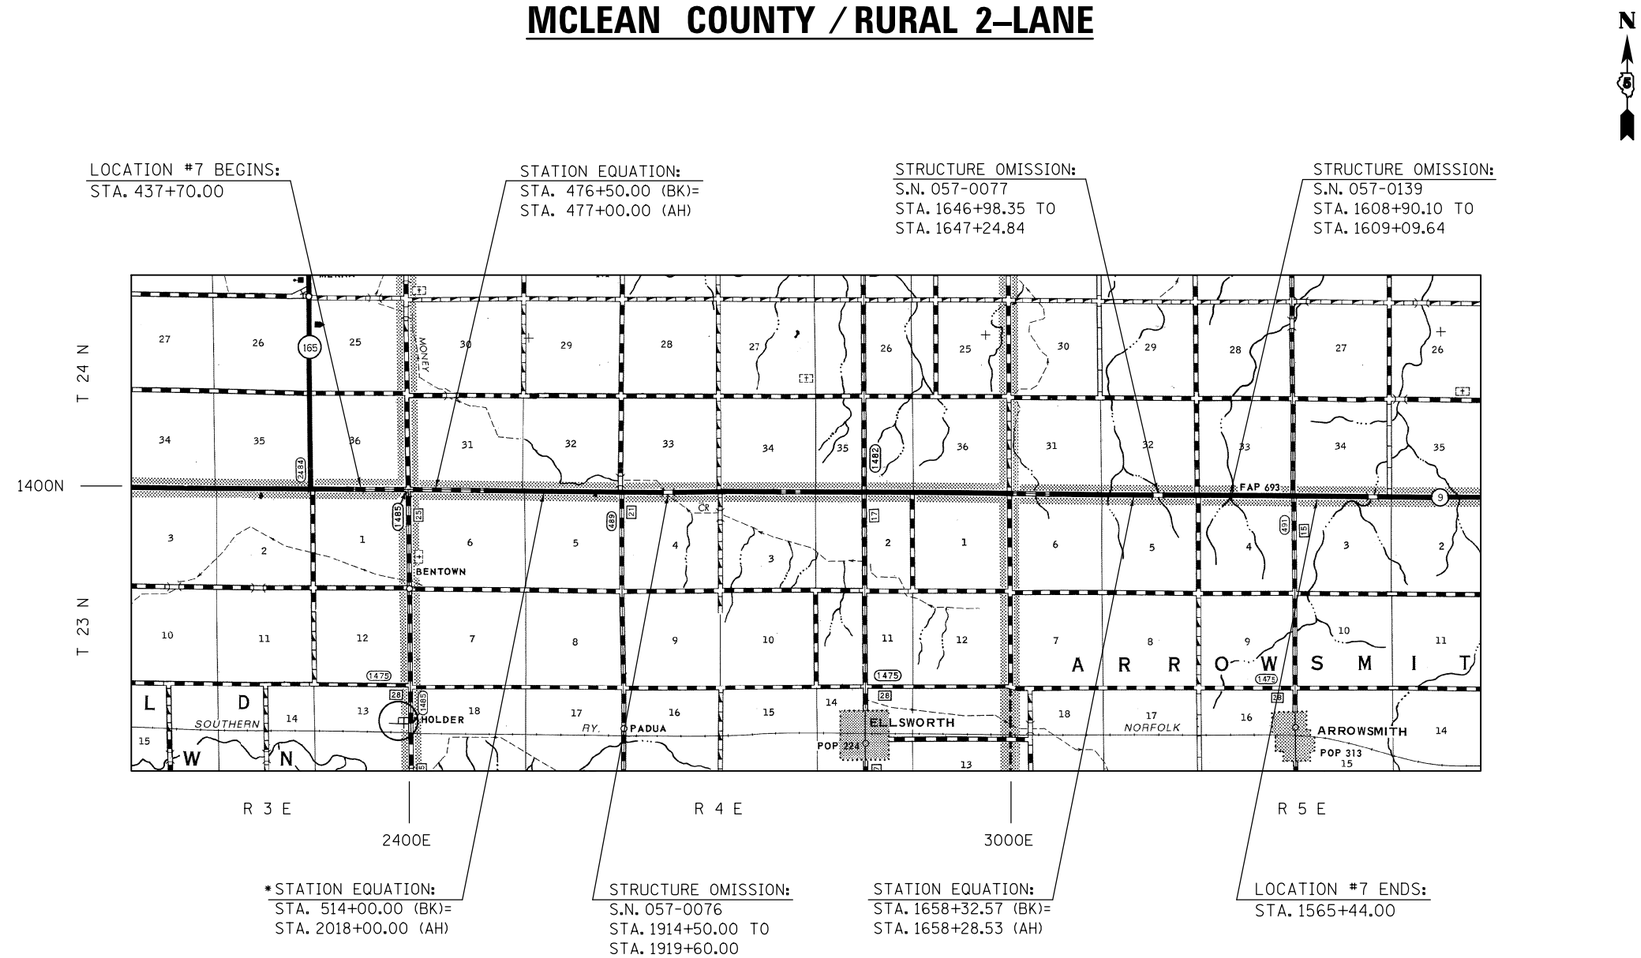

* NOTE:
STATIONING CHANGES DIRECTIONS AND DECREASES FROM STA. 2018+00.00 (AH) TO STA. 1565+44.00

SCALE
0 1 2 3 4 5 MILES
0 5000 10000 15000 20000 25000 FEET

TOWNSHIP:
OLD TOWN, DAWSON, ARROWSMITH

GROSS LENGTH OF LOCATION #7 = 52,831.96 FT. = 10.006 MILES
NET LENGTH OF LOCATION #7 = 52,275.93 FT. = 9.901 MILES

• D5 CRACK & JOINT SEAL 2012-1
•• DEWITT, MCLEAN, PIATT

FILE NAME =	USER NAME = piersonbr	DESIGNED - GAE	REVISED -
c:\pw_work\pwidot\piersonbr\d0287939\D570932-sht-loc_maps.dgn		DRAWN - BBP	REVISED -
	PLOT SCALE = 40.0000 ' / in.	CHECKED -	REVISED -
	PLOT DATE = 1/25/2012	DATE - 11/26/11	REVISED -

STATE OF ILLINOIS
DEPARTMENT OF TRANSPORTATION

LOCATION MAP #7

SCALE: NONE | SHEET 1 OF 1 SHEETS | STA. TO STA.

F.A. RTE.	SECTION	COUNTY	TOTAL SHEETS	SHEET NO.
VAR.	•	••	36	9

CONTRACT NO. 70932
ILLINOIS FED. AID PROJECT