1 EXISTING TYPICAL CROSS SECTION

F.A.I. ROUTE 74 (I–74)

LOCATION #5

STATION	TO	STATION
EB 1258+09.00		1338+00.00

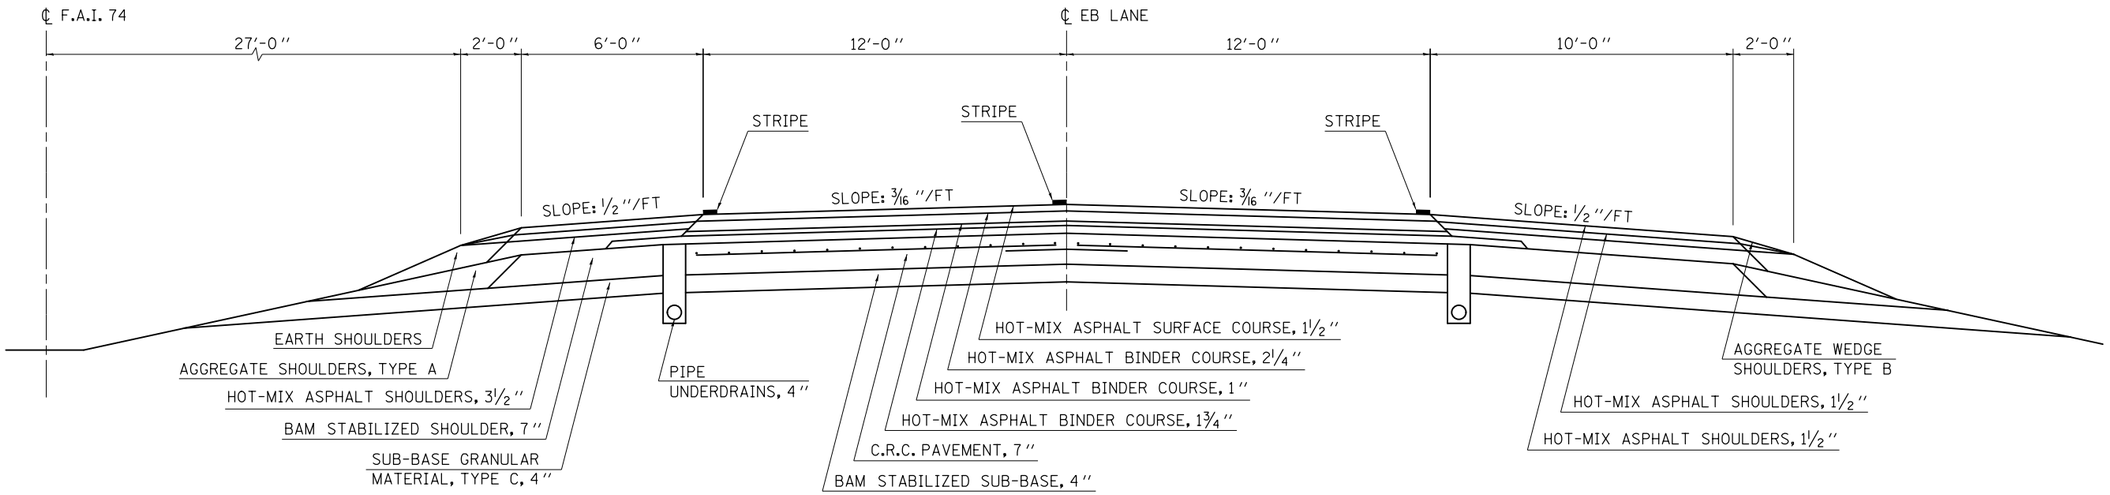

2 EXISTING TYPICAL CROSS SECTION

F.A.I. ROUTE 74 (I–74)

LOCATION #5

STATION	TO	STATION
WB 1256+31.00		1332+00.00

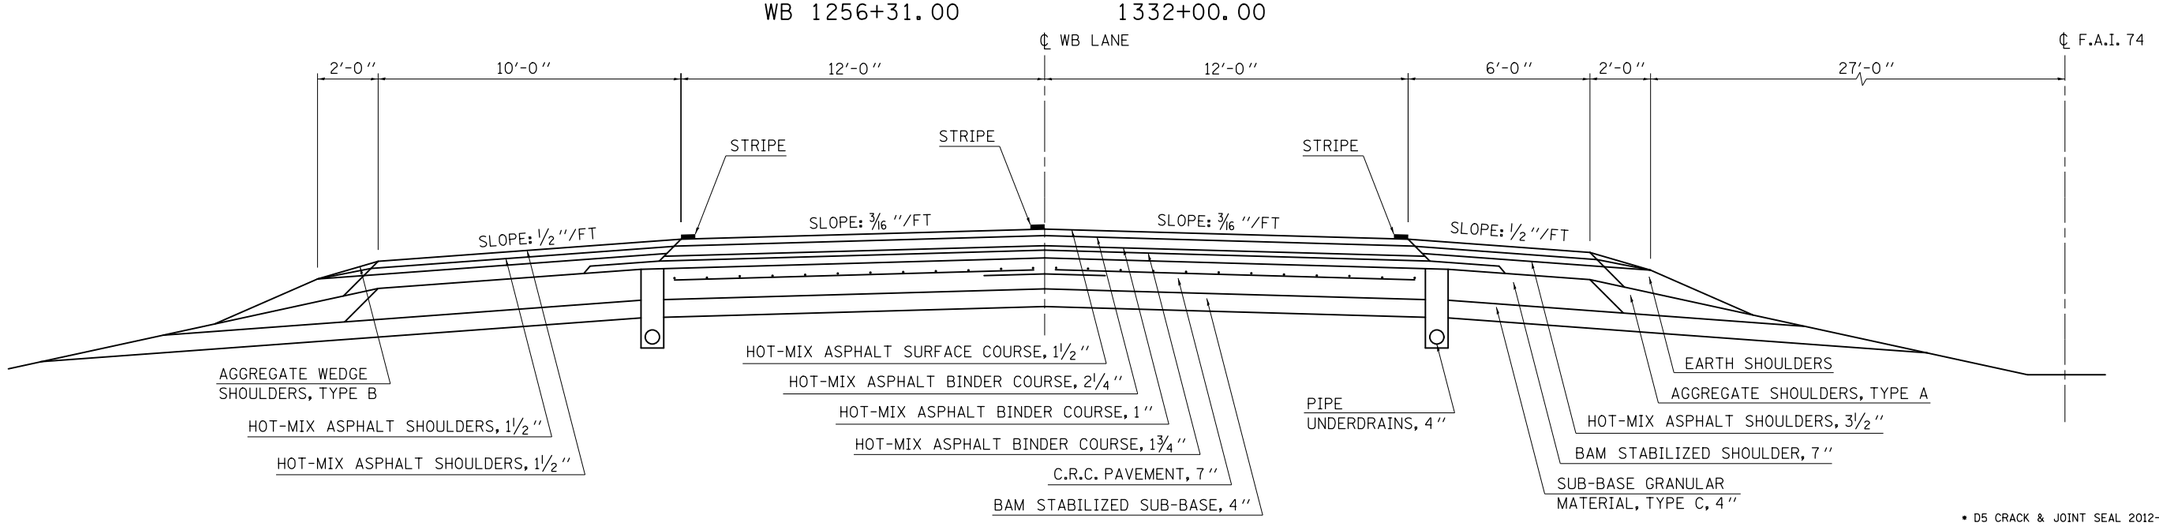

• D5 CRACK & JOINT SEAL 2012-1
•• DEWITT, MCLEAN, PIATT

FILE NAME = c:\pw_work\pwidot\piersonbr\d0287939\D570932-sht-typical.dgn	USER NAME = piersonbr	DESIGNED - GAE	REVISED -
		DRAWN - BBP	REVISED -
	PLOT SCALE = 40.0000 ' / in.	CHECKED -	REVISED -
	PLOT DATE = 1/25/2012	DATE - 01/03/12	REVISED -

STATE OF ILLINOIS
DEPARTMENT OF TRANSPORTATION

EXISTING TYPICAL CROSS SECTIONS
LOCATION #5

SCALE: NONE | SHEET 1 OF 1 SHEETS | STA. TO STA.

F.A. RTE.	SECTION	COUNTY	TOTAL SHEETS	SHEET NO.
VAR.	•	••	36	22

CONTRACT NO. 70932

ILLINOIS FED. AID PROJECT