① EXISTING TYPICAL CROSS SECTION

F.A.P. ROUTE 323 (U.S. 36)

LOCATION #4

STATION	TO	STATION
932+29.05		944+84.70 ②
② 1668+52.00		1681+95.00

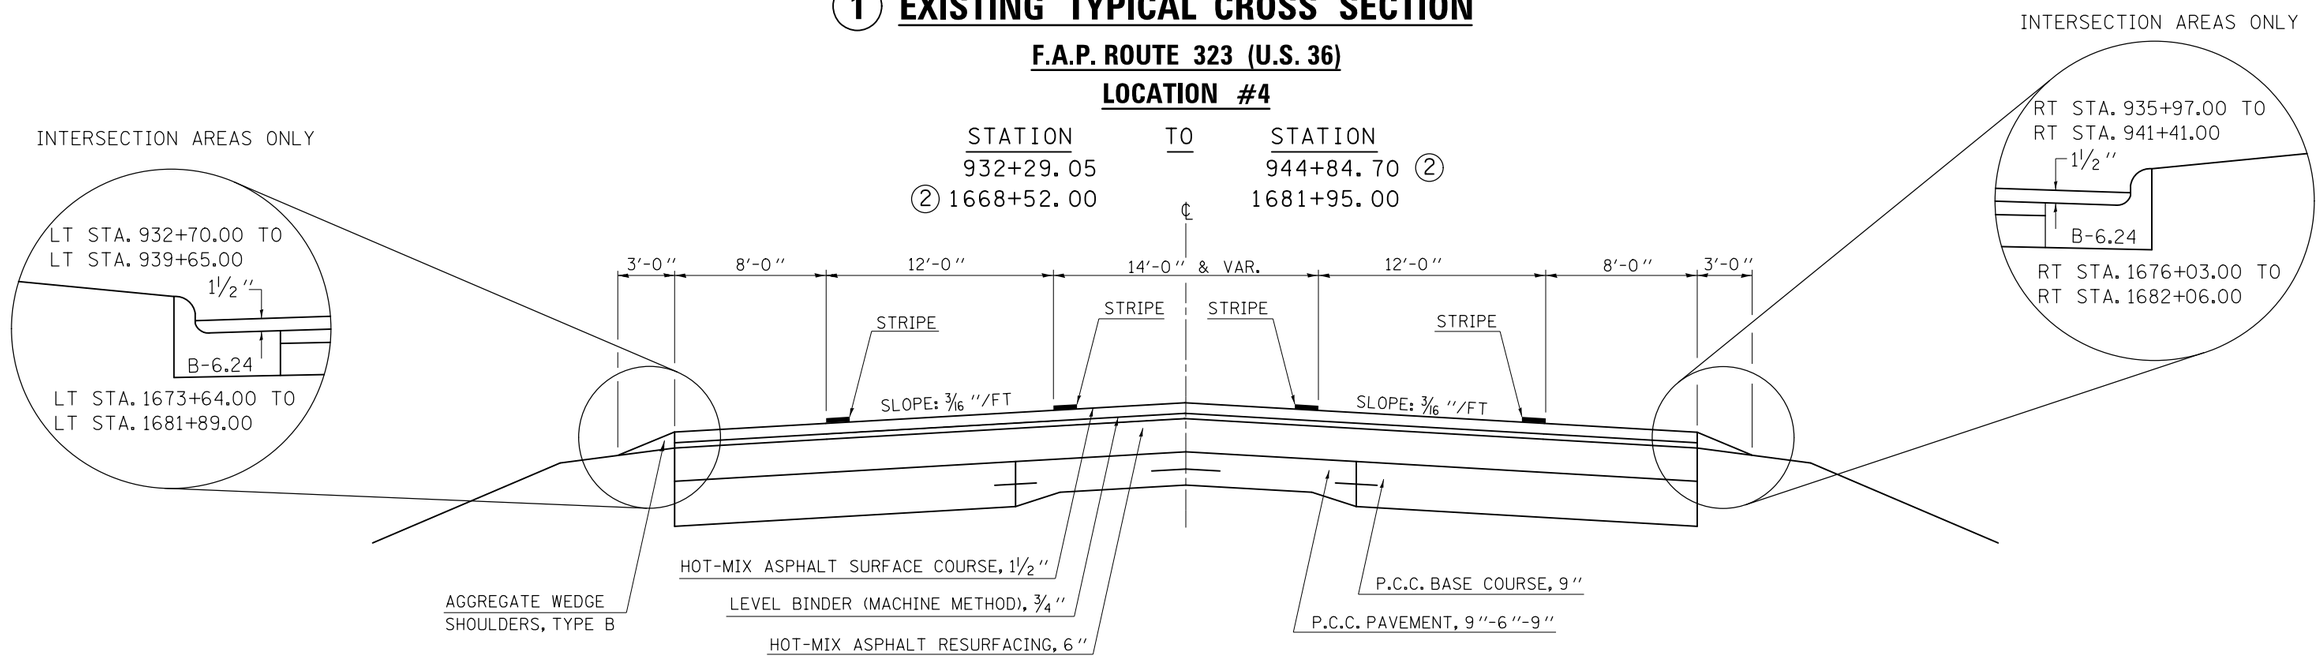

STATION EQUATIONS:

STA. 1513+51.00 (BK) = STA. 1514+00.00 (AH)
STA. 1518+00.00 (BK) = STA. 1517+51.00 (AH)
STA. 1608+02.80 (BK) = STA. 1608+00.00 (AH)
STA. 1615+00.00 (BK) = STA. 1615+05.50 (AH)

② EXISTING TYPICAL CROSS SECTION

F.A.P. ROUTE 323 (U.S. 36)

LOCATION #4

STATION	TO	STATION
① 944+84.70		1135+25.00 ③
③ 1144+54.00		1646+45.00 ④
④ 1656+55.00		1668+52.00 ①

STRUCTURE OMISSIONS:

STA. 990+71.00 TO STA. 991+73.00 (S.N. 023-0027)
STA. 1046+26.50 TO STA. 1047+27.50 (S.N. 023-0028)
STA. 1120+32.00 TO STA. 1122+12.00 (S.N. 023-0013)
STA. 1182+01.75 TO STA. 1182+98.25 (S.N. 023-0031)
STA. 1281+31.00 TO STA. 1281+43.40 (RAILROAD)
STA. 1338+67.00 TO STA. 1339+83.35 (S.N. 023-0032)
STA. 1522+26.00 TO STA. 1523+04.00 (S.N. 023-0007)
STA. 1579+91.00 TO STA. 1581+49.00 (S.N. 023-0033)

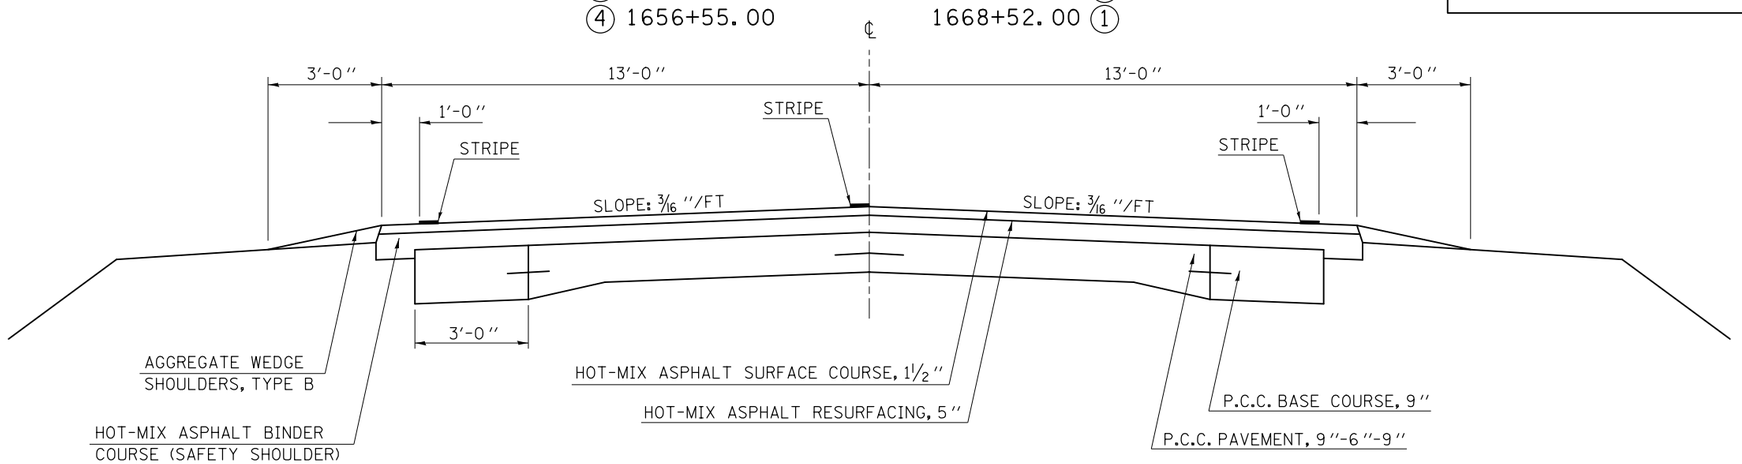

* D5 CRACK & JOINT SEAL 2012-2

FILE NAME = c:\pw_work\pwidot\piersonbr\d0287987\D570933-sht-typical.dgn	USER NAME = piersonbr	DESIGNED - BS	REVISED -
		DRAWN - BBP	REVISED -
	PLOT SCALE = 40.0000 ' / in.	CHECKED -	REVISED -
	PLOT DATE = 1/27/2012	DATE - 01/11/12	REVISED -

STATE OF ILLINOIS
DEPARTMENT OF TRANSPORTATION

TYPICAL CROSS SECTIONS

SCALE: NONE | SHEET 1 OF 2 SHEETS | STA. TO STA.

F.A. RTE.	SECTION	COUNTY	TOTAL SHEETS	SHEET NO.
VAR.	*	VAR.	24	15

CONTRACT NO. 70933

ILLINOIS FED. AID PROJECT