FINAL SURVEY	NOTE BOOK	NO.
	SURVEYED	
	PLOTTED	
	TEMPLATE	
	AREAS	
	AREAS CHECKED	

BY	DATE

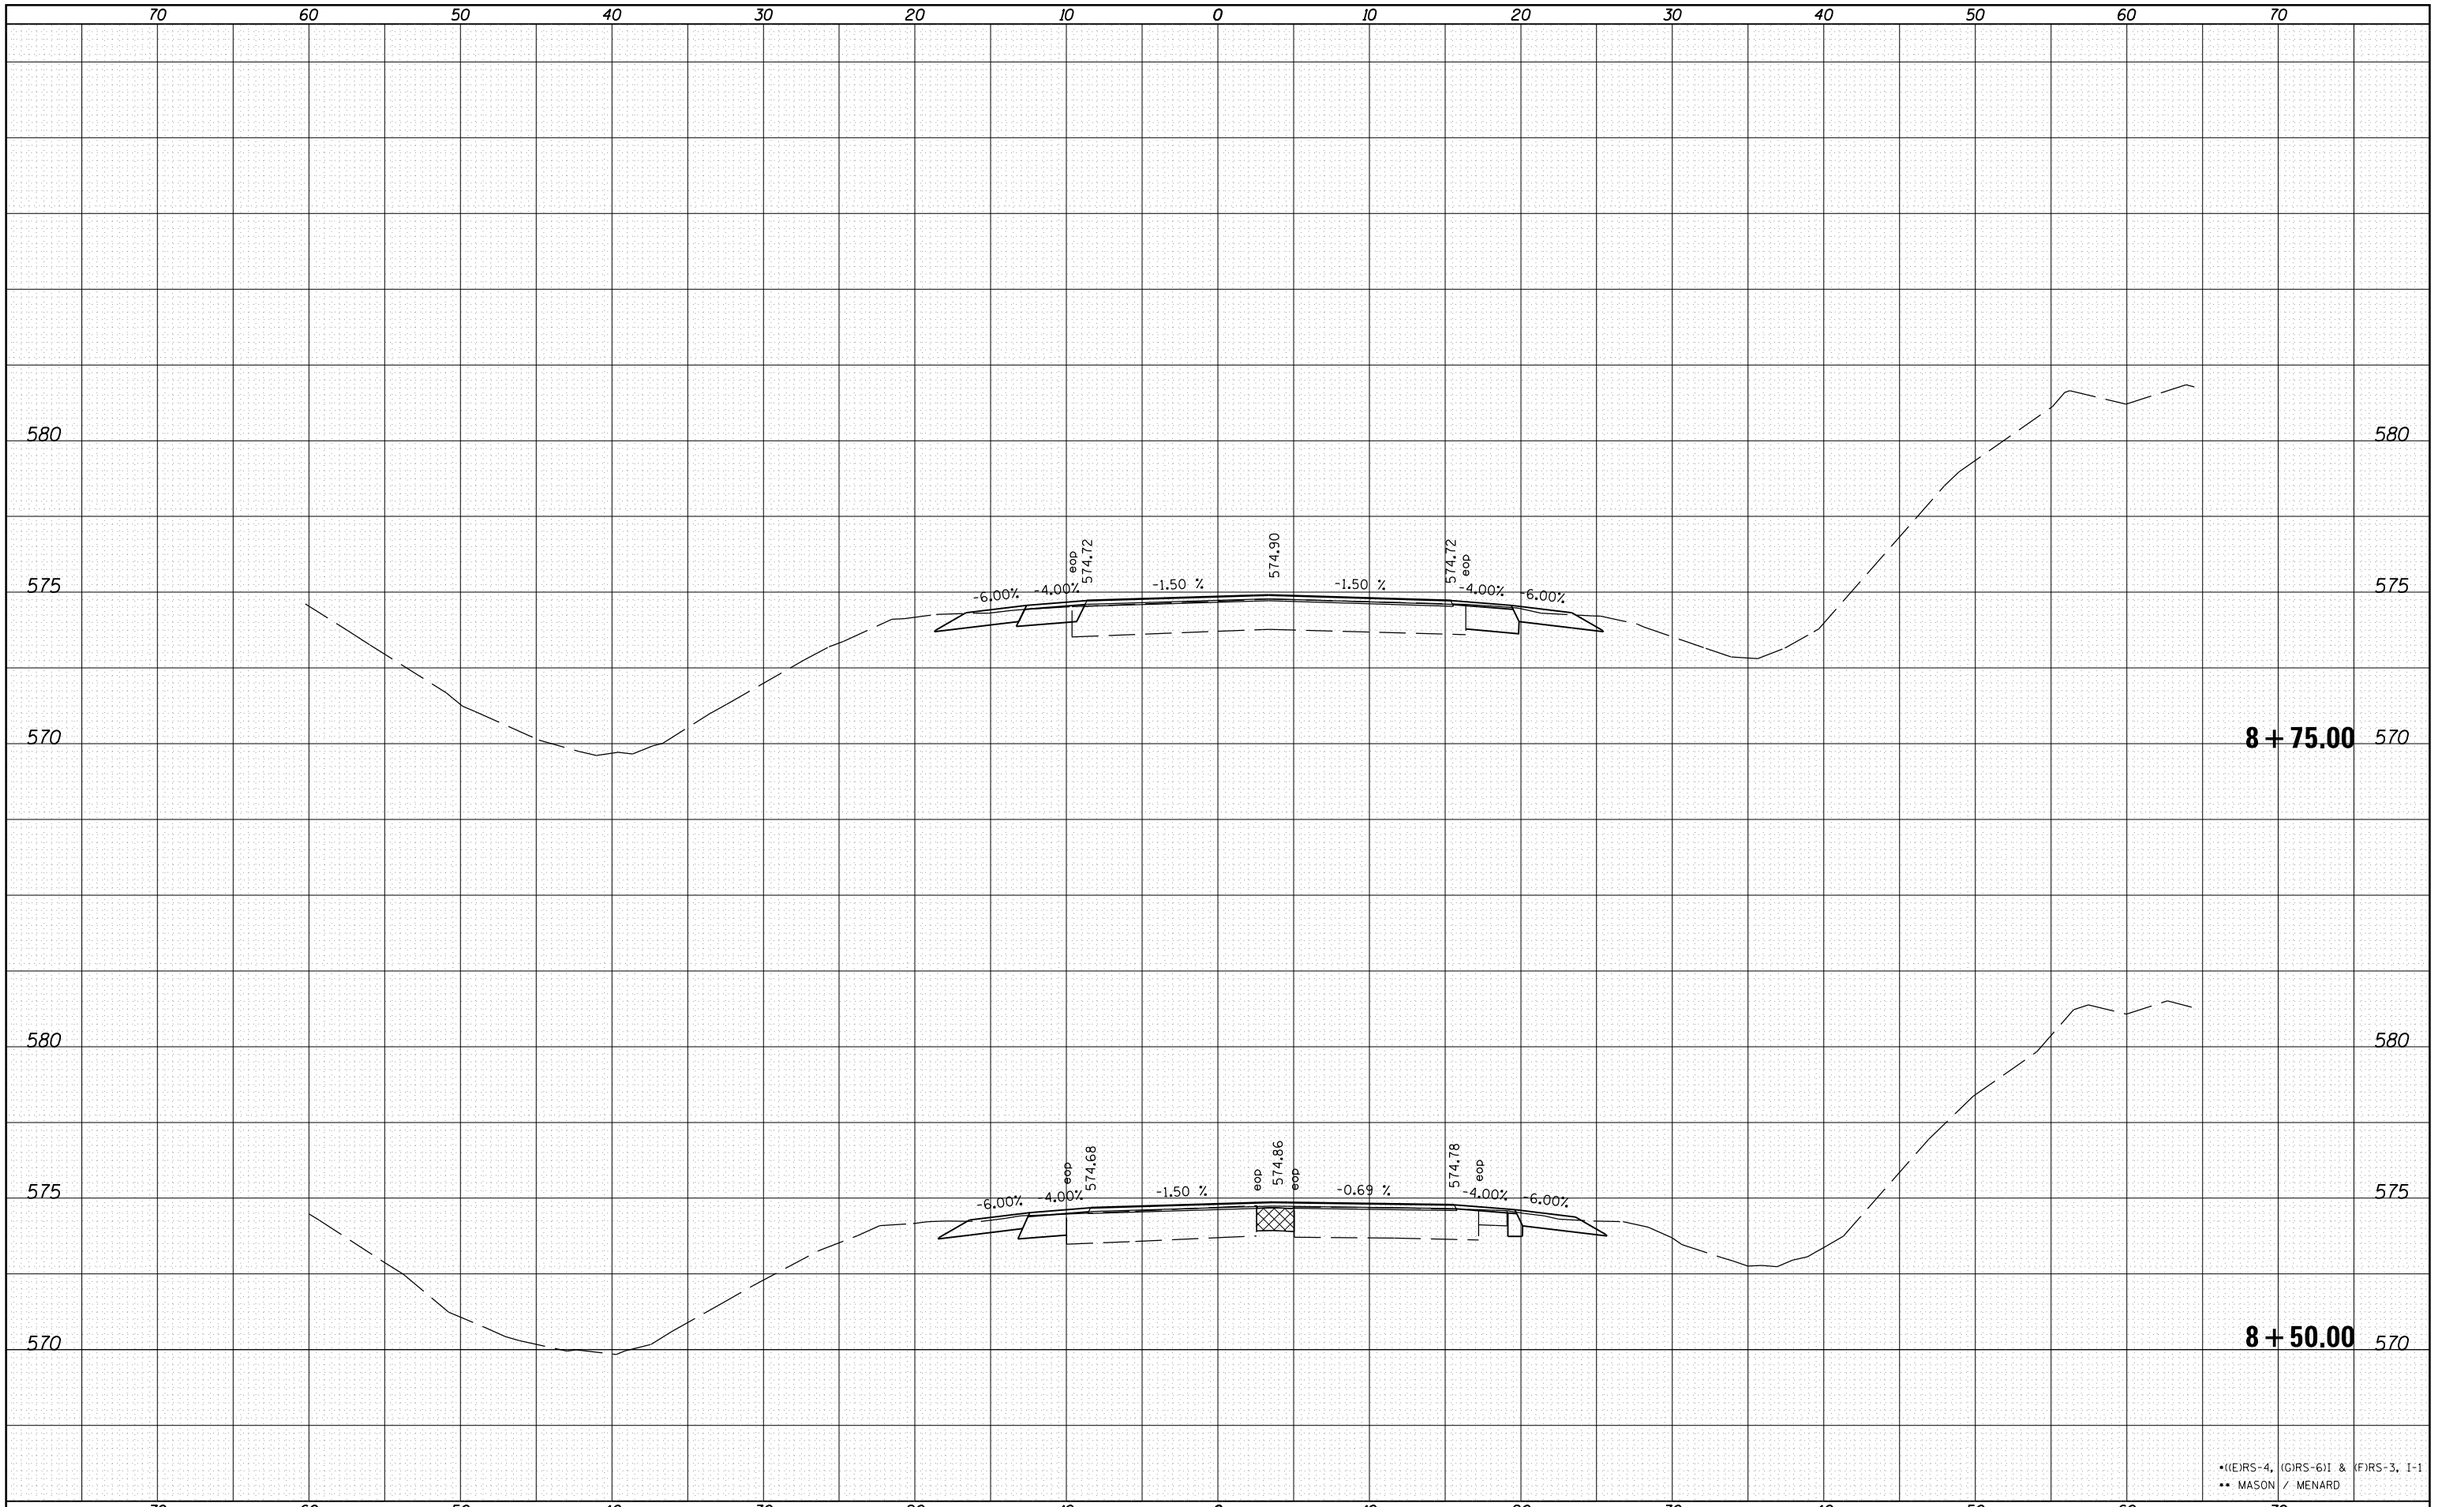

ORIGINAL SURVEY	NOTE BOOK	NO.
	SURVEYED	
	PLOTTED	
	TEMPLATE	
	AREAS	
	AREAS CHECKED	

BY	DATE

•((E)RS-4, (G)RS-6)I & (F)RS-3, I-1
•• MASON / MENARD

FILE NAME = c:\pw_work\pwidot\sparksgw\d0283522\D672F04-xsht-e003.dgn	USER NAME = sparksgw	DESIGNED -	REVISED -
		DRAWN -	REVISED -
	PLOT SCALE = 10.0000 ' / in.	CHECKED -	REVISED -
	PLOT DATE = Feb-27-2012 02:06:04PM	DATE -	REVISED -

STATE OF ILLINOIS
DEPARTMENT OF TRANSPORTATION

IL 10 (WEST) INTERSECTION
CROSS SECTIONS

SCALE: | SHEET 13 OF 13 SHEETS | STA. 8+50.00 | TO STA. 8+75.00

F.A.P. RTE.	SECTION	COUNTY	TOTAL SHEETS	SHEET NO.
658	((E)RS-4,(G)RS-6)I&(F)	•	106	92
		CONTRACT NO. 72F04		
	ILLINOIS	FED. AID PROJECT		