FINAL SURVEY	DATE
	BY
SURVEYED	
PLOTTED	
TEMPLATE	
AREAS	
AREAS CHECKED	
NOTE BOOK	
NO.	

ORIGINAL SURVEY	DATE
	BY
SURVEYED	
PLOTTED	
TEMPLATE	
AREAS	
AREAS CHECKED	
NOTE BOOK	
NO.	

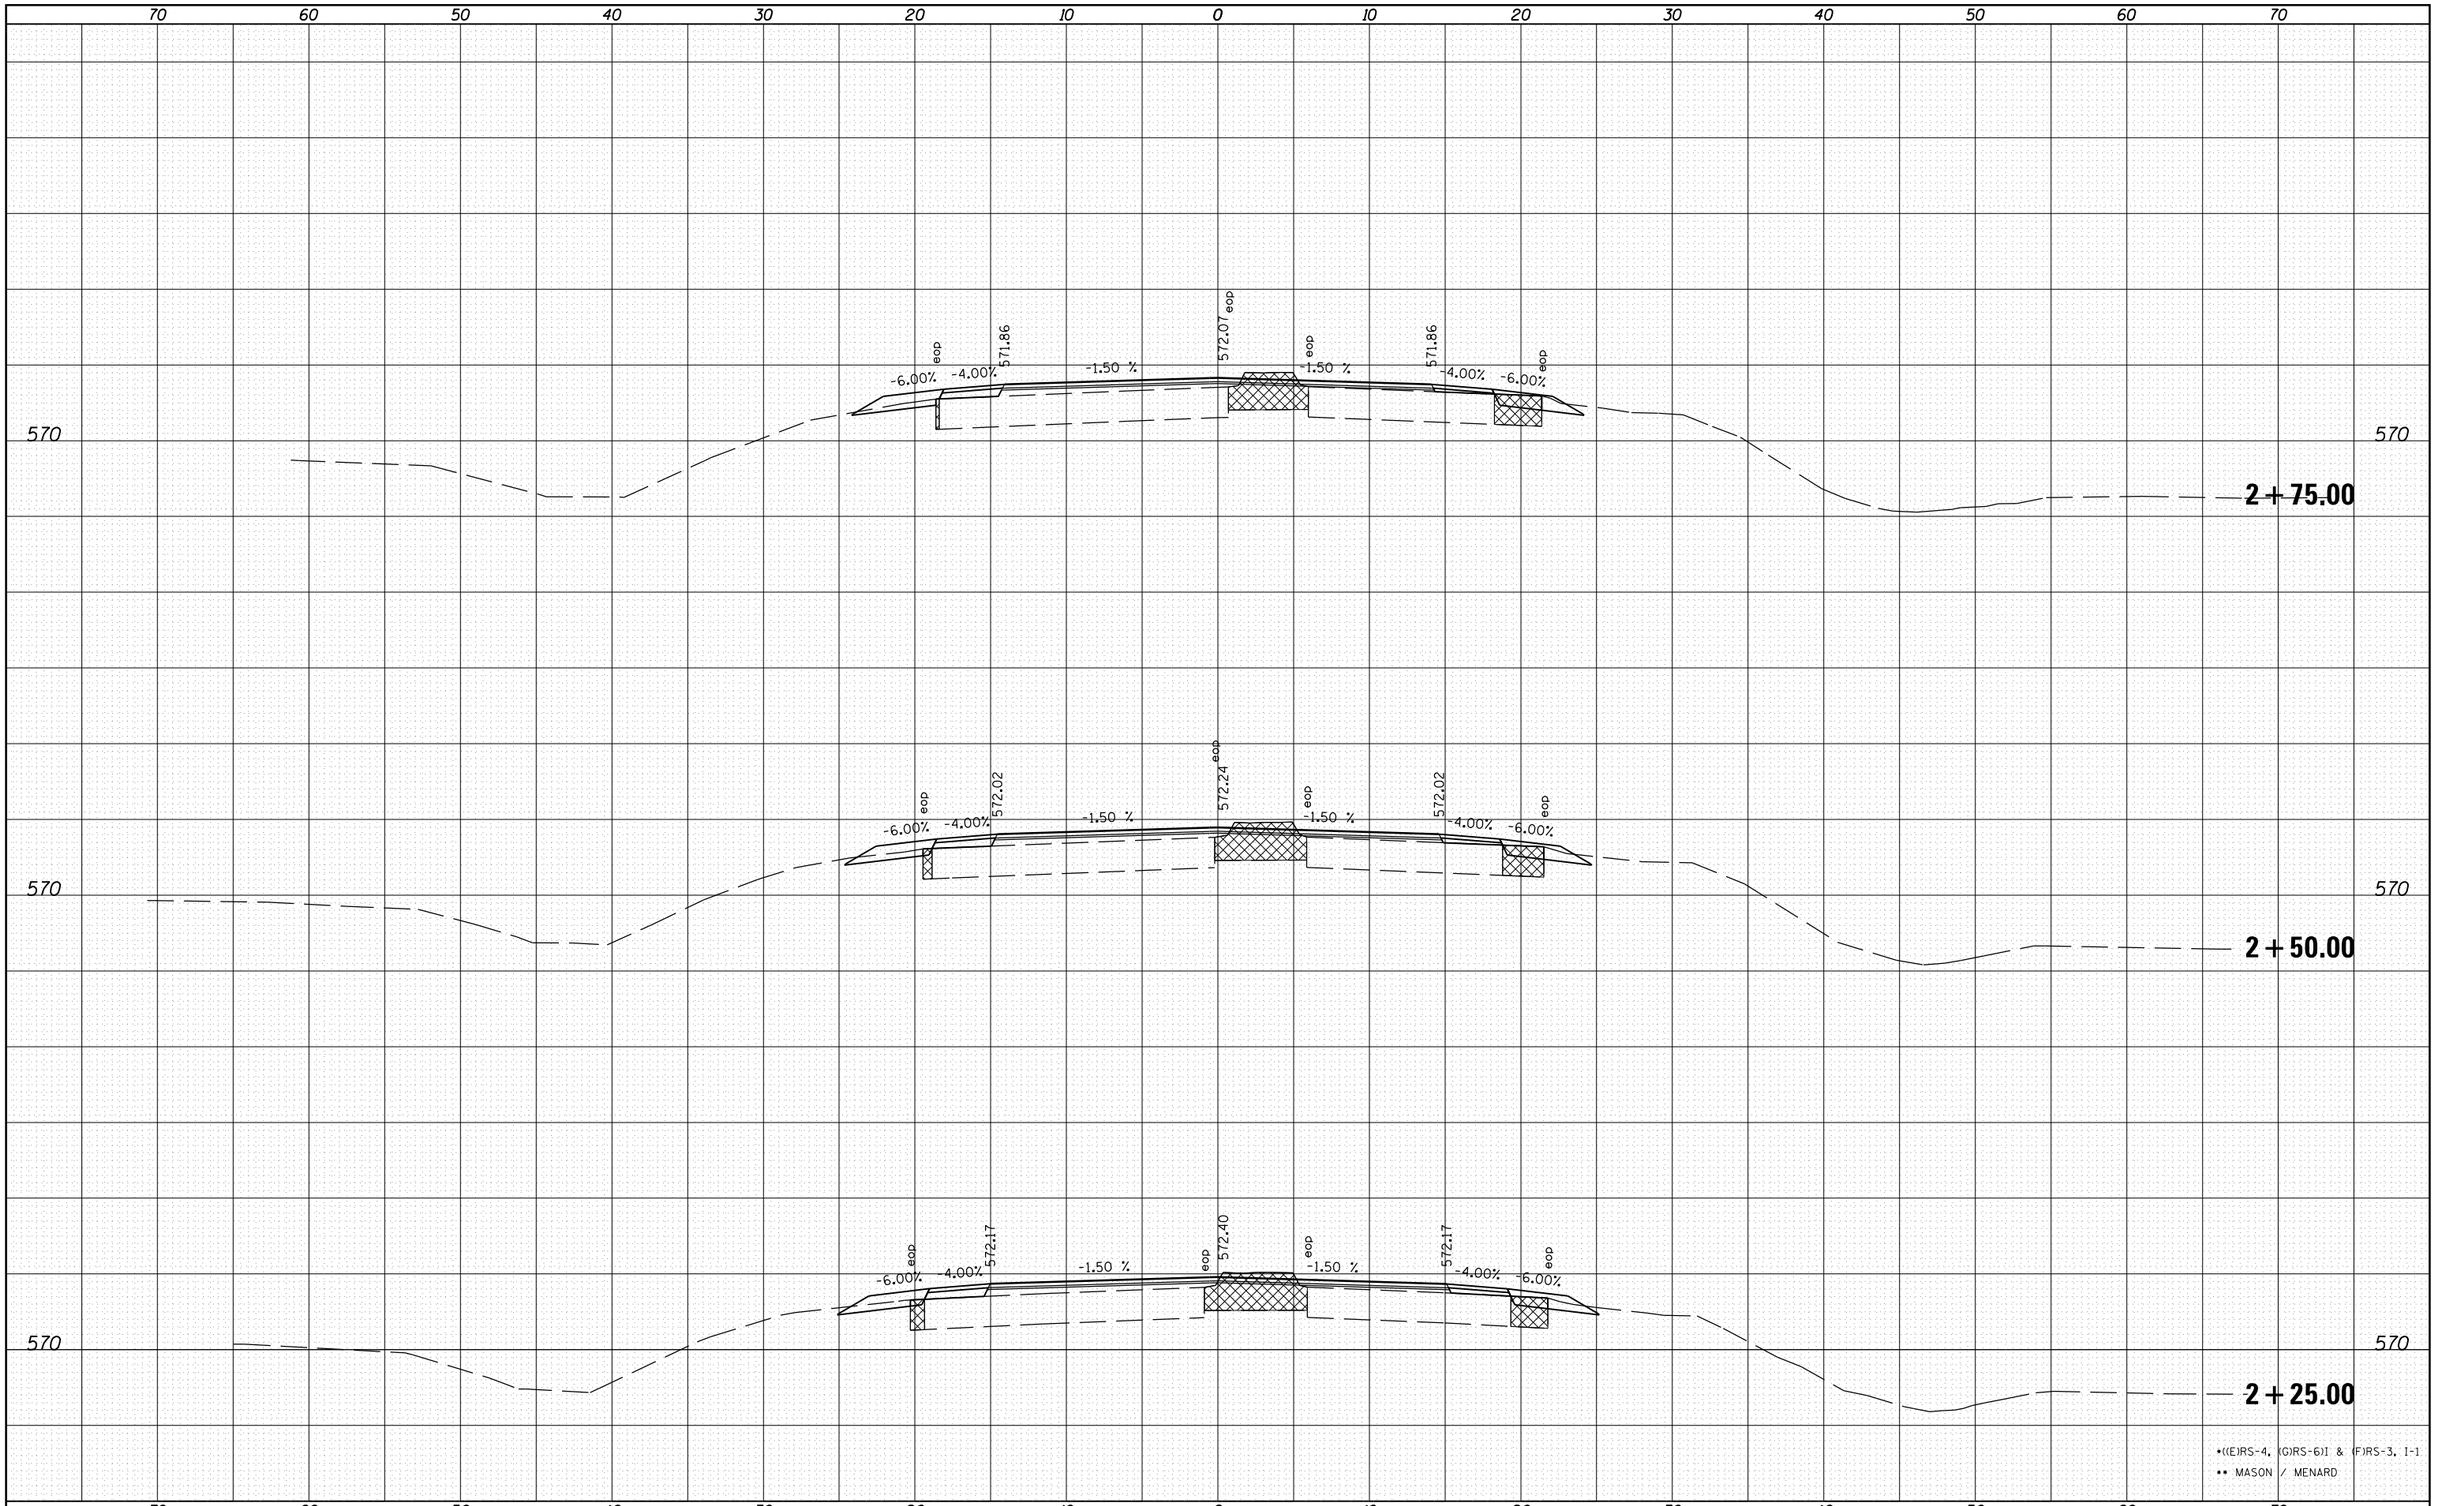

*((E)RS-4, (G)RS-6)I & (F)RS-3, I-1

** MASON / MENARD

FILE NAME =	USER NAME = sparksgw	DESIGNED -	REVISED -
c:\pw_work\pwidot\sparksgw\d0283522\D672F04-xssht-e002.dgn		DRAWN -	REVISED -
	PLOT SCALE = 10.0000 ' / in.	CHECKED -	REVISED -
	PLOT DATE = Feb-27-2012 02:06:10PM	DATE -	REVISED -

STATE OF ILLINOIS
DEPARTMENT OF TRANSPORTATION

IL10 (EAST) INTERSECTION
CROSS SECTIONS

SCALE: | SHEET 4 OF 6 SHEETS | STA. 2+25.00 | TO STA. 2+75.00

F.A.P RTE.	SECTION	COUNTY	TOTAL SHEETS	SHEET NO.
658	*	**	106	96
		CONTRACT NO. 72F04		
	ILLINOIS FED. AID PROJECT			